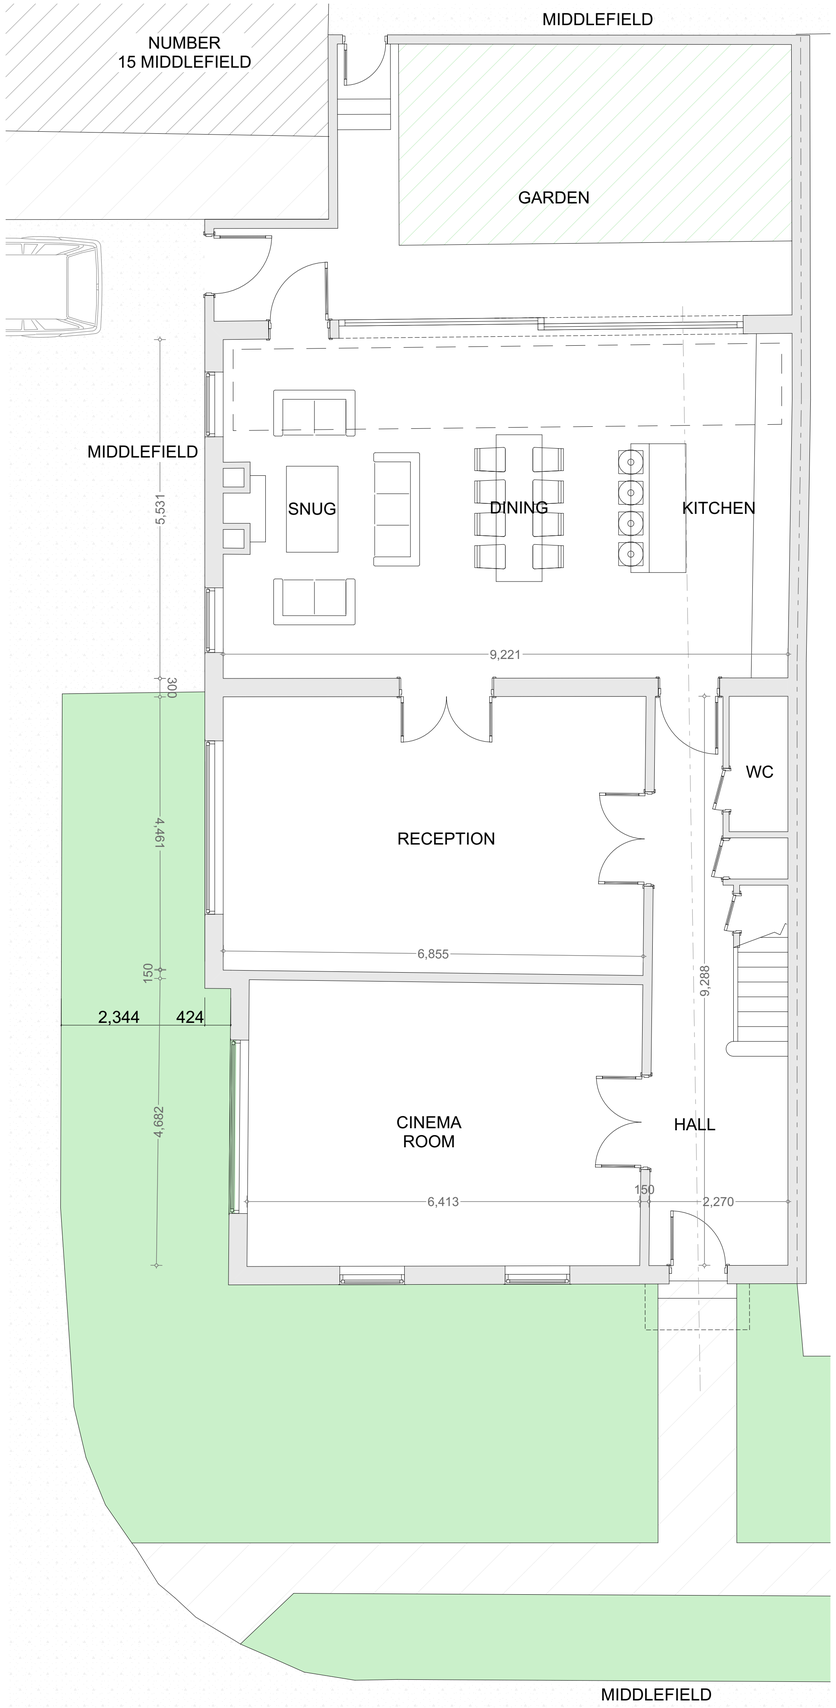

PROPOSED GROUND FLOOR PLAN 1:50

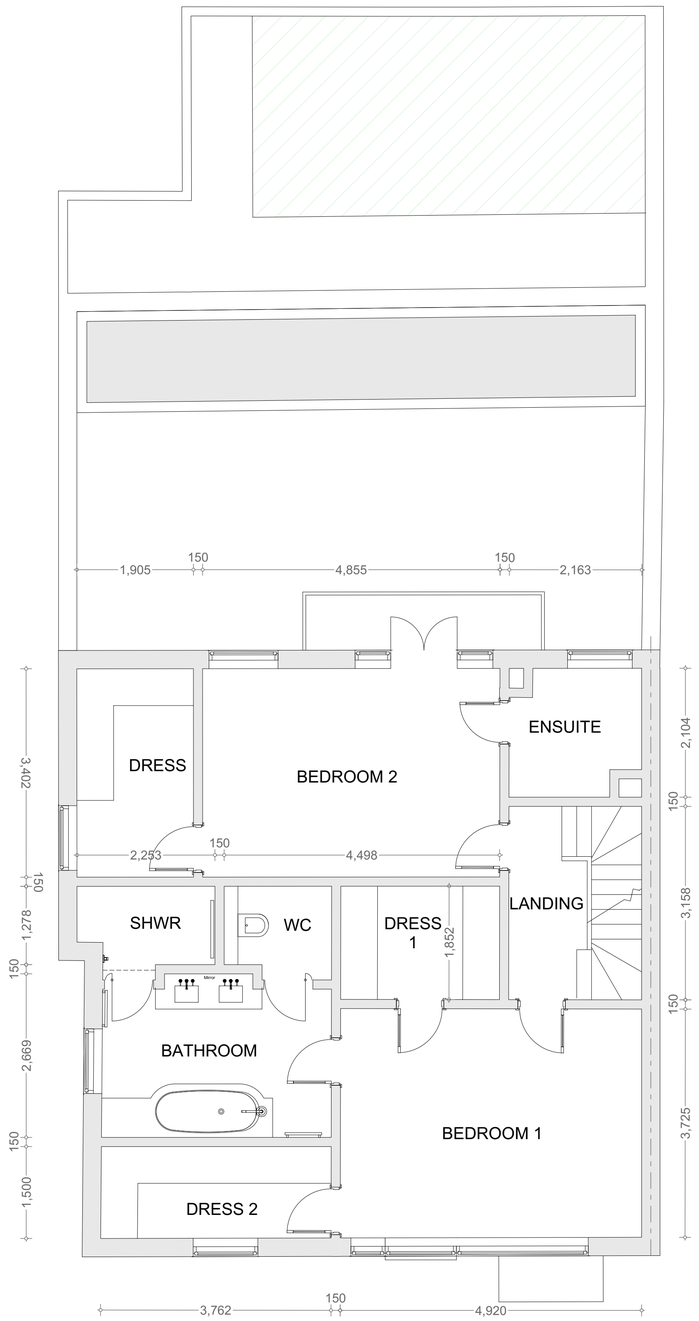

PROPOSED FIRST FLOOR 1:50

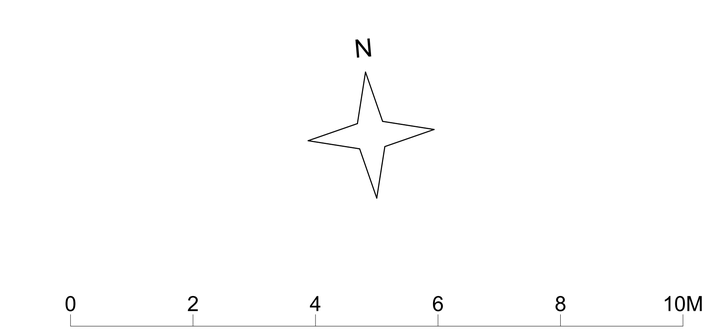

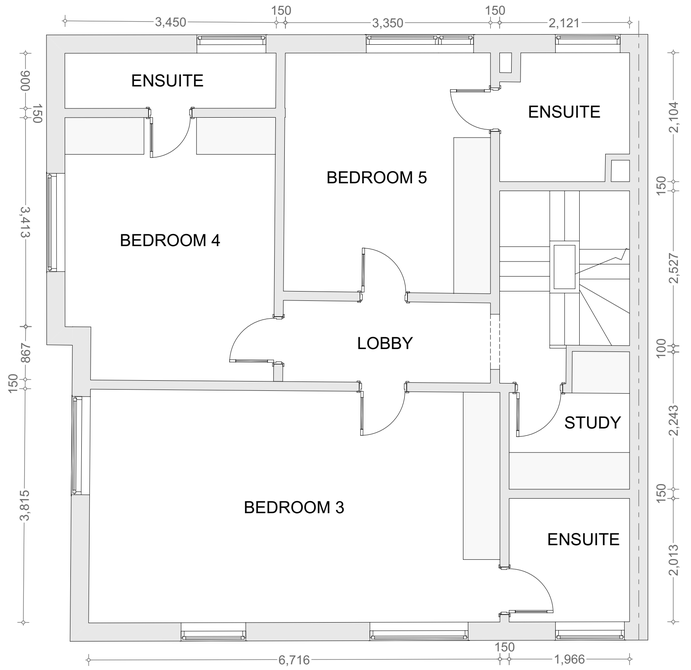

PROPOSED SECOND FLOOR PLAN 1:50

SHAUN KNIGHT
ARCHITECTURE

40 FALCON ROAD,HAMPTON
TW12 2RA
07824 815 258M
0208 979 4949T
E:skarchitecture@hotmail.co.uk
W:shaunknightarchitecture.com

PROJECT: 13 MIDDLEFIELD

TITLE : PROPOSED GROUND, FIRST AND SECOND FLOOR PLANS

Date: OCTOBER 2024

Scale: 1:50 Drawn: SDK

DRAWING NUMBER: 154-103