scale bar - metric 1:100@A3 / 1:50@A1

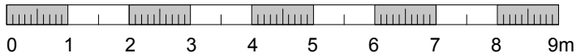

scale bar - imperial

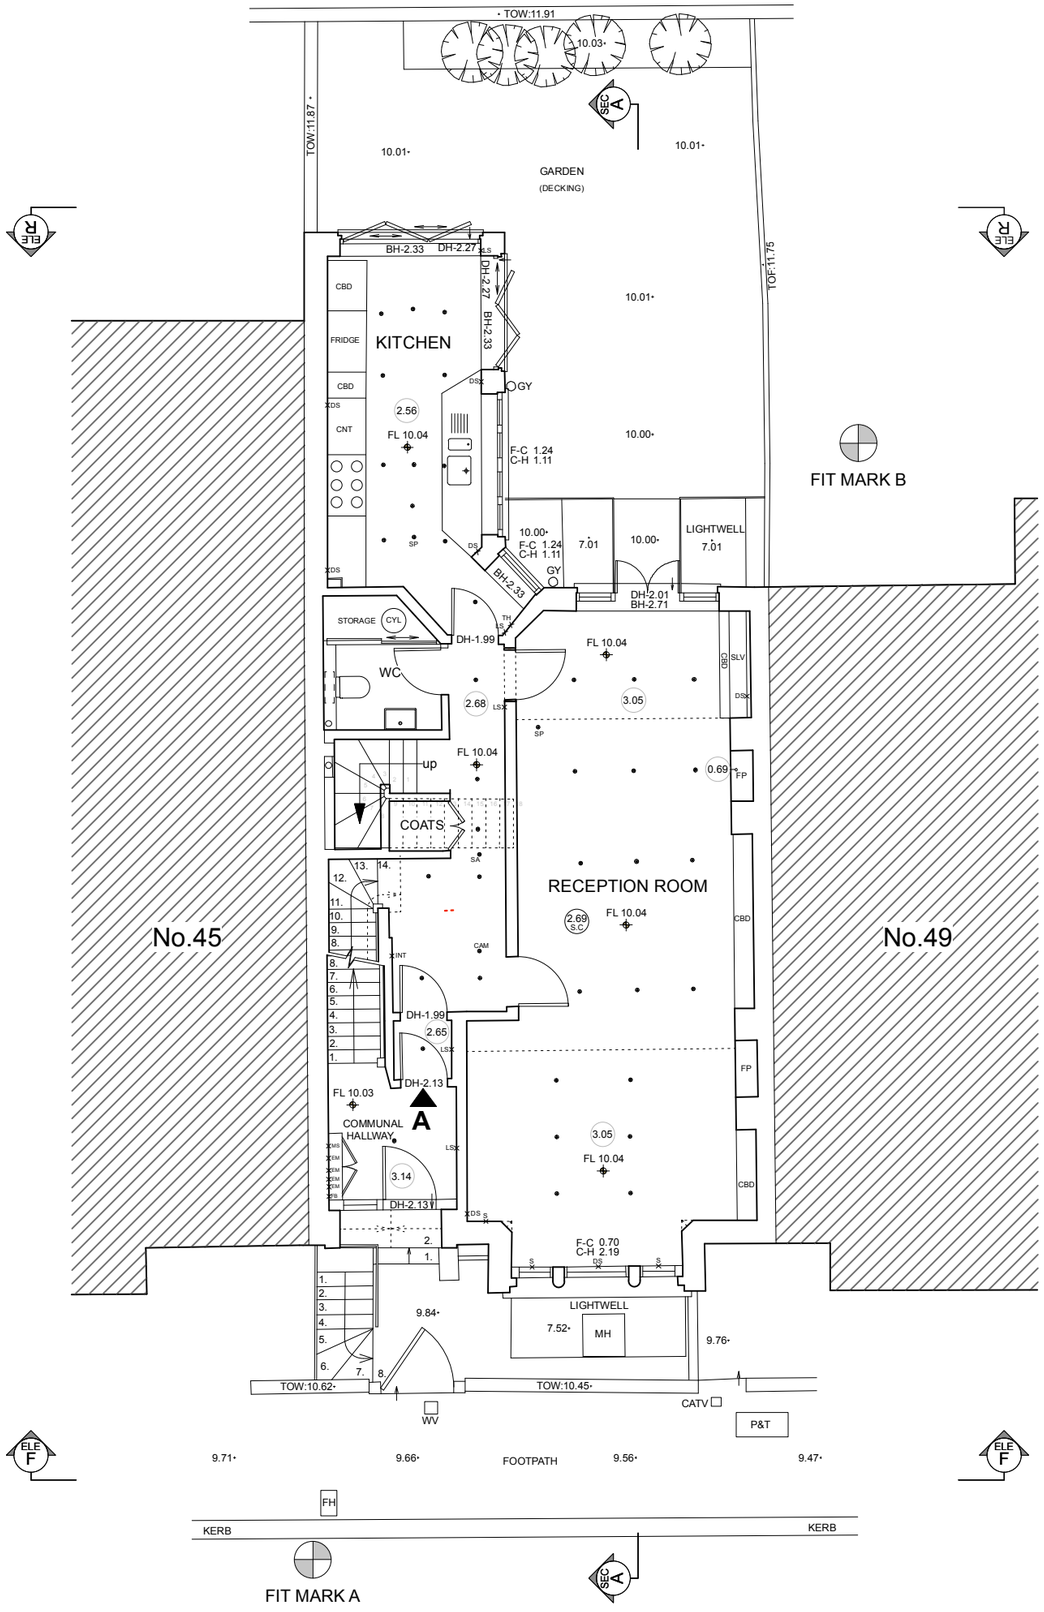

	CEILING LIGHT
SA	SMOKE ALARM
FB	FUSE BOX
SS	SECURITY SYSTEM
C	CAMERA
SW	SWITCH
TH	THERMOSTAT
AL	ALARM
AR	AERIAL
BT	BRITISH TELECOM
IS	ISOLATOR SWITCH
V	VENT
WL	WALL LIGHT
RAD	RADIATOR
LS	LIGHT SWITCH
S	SINGLE SOCKET
DS	DOUBLE SOCKET
INT	INTERCOM
SP	SPEAKERS
CMA	CARBON MONOXIDE ALARM

METRO PLANS SURVEYS

MEASURED BUILDING SURVEY

LEGEND

F-C 0.00	FLOOR TO CILL HEIGHT
C-H 0.00	CILL TO HEAD HEIGHT
	FLOOR TO CEILING HEIGHT
FL 21.80	FLOOR LEVEL
0.00sp	SPRING HEIGHT
	SINGLE STEP HEIGHT
AH	ACCESS HATCH
AHL	ARCH HEAD LEVEL
BLR	BOILER
BOL	BOLLARD
BM	BENCHMARK
BSL	BEAM SOFFIT LEVEL
BSH	BEAM SOFFIT HEIGHT
CAB	CABINET
CATV	CABLE TV
CBD	CUPBOARD
CCTV	CCTV CAMERA
CL	CEILING LEVEL
CNT	COUNTER
CH	CEILING HATCH
CL	CEILING LIGHT
CV	CEILING VENT
DH	DOOR HEIGHT
EAVE 00.00	EAVE LEVEL
EM	ELECTRIC METER
EP	ELECTRICAL POLE
FC	FALSE CEILING
FP	FIRE PLACE
FB	FUSE BOARD
FA	FIRE ALARM
FI	FIRE INDICATOR
FE	FIRE EXTINGUISHER
GM	GAS METER
GP	GATE POST
GV	GAS VALVE
GY	GULLY
IC	INSPECTION CHAMBER
KI	STORM WATER INLET
LP	LAMP POST
MH	MANHOLE
-CL-	COVER LEVEL
-IL-	INVERT LEVEL
OHC	OVER HEAD CABLE
OHG	OVERHANG
P	POLE
PAR 00.00	PARAPET LEVEL
P&T	POST & TELECOM
PS	POWER SUPPLY
RAD	RADIATOR
RE	RODDING EYE
RS	ROAD SIGN
RWP	RAIN WATER PIPE
RIDGE 00.00	RIDGE LEVEL
SLV	SHELVING
SL	SKYLIGHT
SV	STOP VALVE
SVP	SOIL VENT PIPE
SUS	SUSPENDED CEILING
SW	SWITCH
ToF 00.00	TOP OF FENCE
ToW 00.00	TOP OF WALL
TP	TELEPHONE POLE
WH	WATER HEATER
WM	WATER MAIN
WT	WATER TANK
WV	WATER VALVE
WL	WALL LAMP
WS	WORK SURFACE
SS 10.45	SURVEY STATION
	TREE DECIDUOUS- trunk (T) spread (S) height (H)
	TREE CONFEROUS- trunk (T) spread (S) height (H)
	BUSH
ELECTRICAL LAYOUT	
	SINGLE SOCKET
	DOUBLE SOCKET
	TELECOM
	TV
	ALARM
	LIGHTING
UPL	UPLIGHT
	SINGLE SWITCH
	DOUBLE SWITCH

NOTES

All levels to arbitrary datum

-

-	-	-	-
-	-	-	-
-	-	-	-
-	-	-	-
-	FULL ISSUE	06/02/2024	DC

METRO PLANS

33 GOLDSMITH ROAD
ACTON
LONDON W3 6PX
TEL NO. + 44 (0) 20 8354 9331

EMAIL: info@metroplans.com
WEB: www.metroplans.com

LAND & MEASURED BUILDING SURVEYS

PROJECT

47A HOWITT RD, NW3 4LU

SURVEY TYPE

EXISTING GRD FLR PLAN

Drawn by	TZ	Scale	1:100@A3 1:50@A1
Checked by	DC	Job No.	1139
Date	NOV 2024	Dwg No.	1139-S03A