© Beta Safety Systems Ltd
This drawing is confidential and may not be used, copied or disclosed to anyone without permission of Beta Safety Systems Ltd

Rev	Date	Description	By	Chk
00	21/08/24	Issued for comment	CM	AF
-	17/09/24	Project number changed	CM	AF

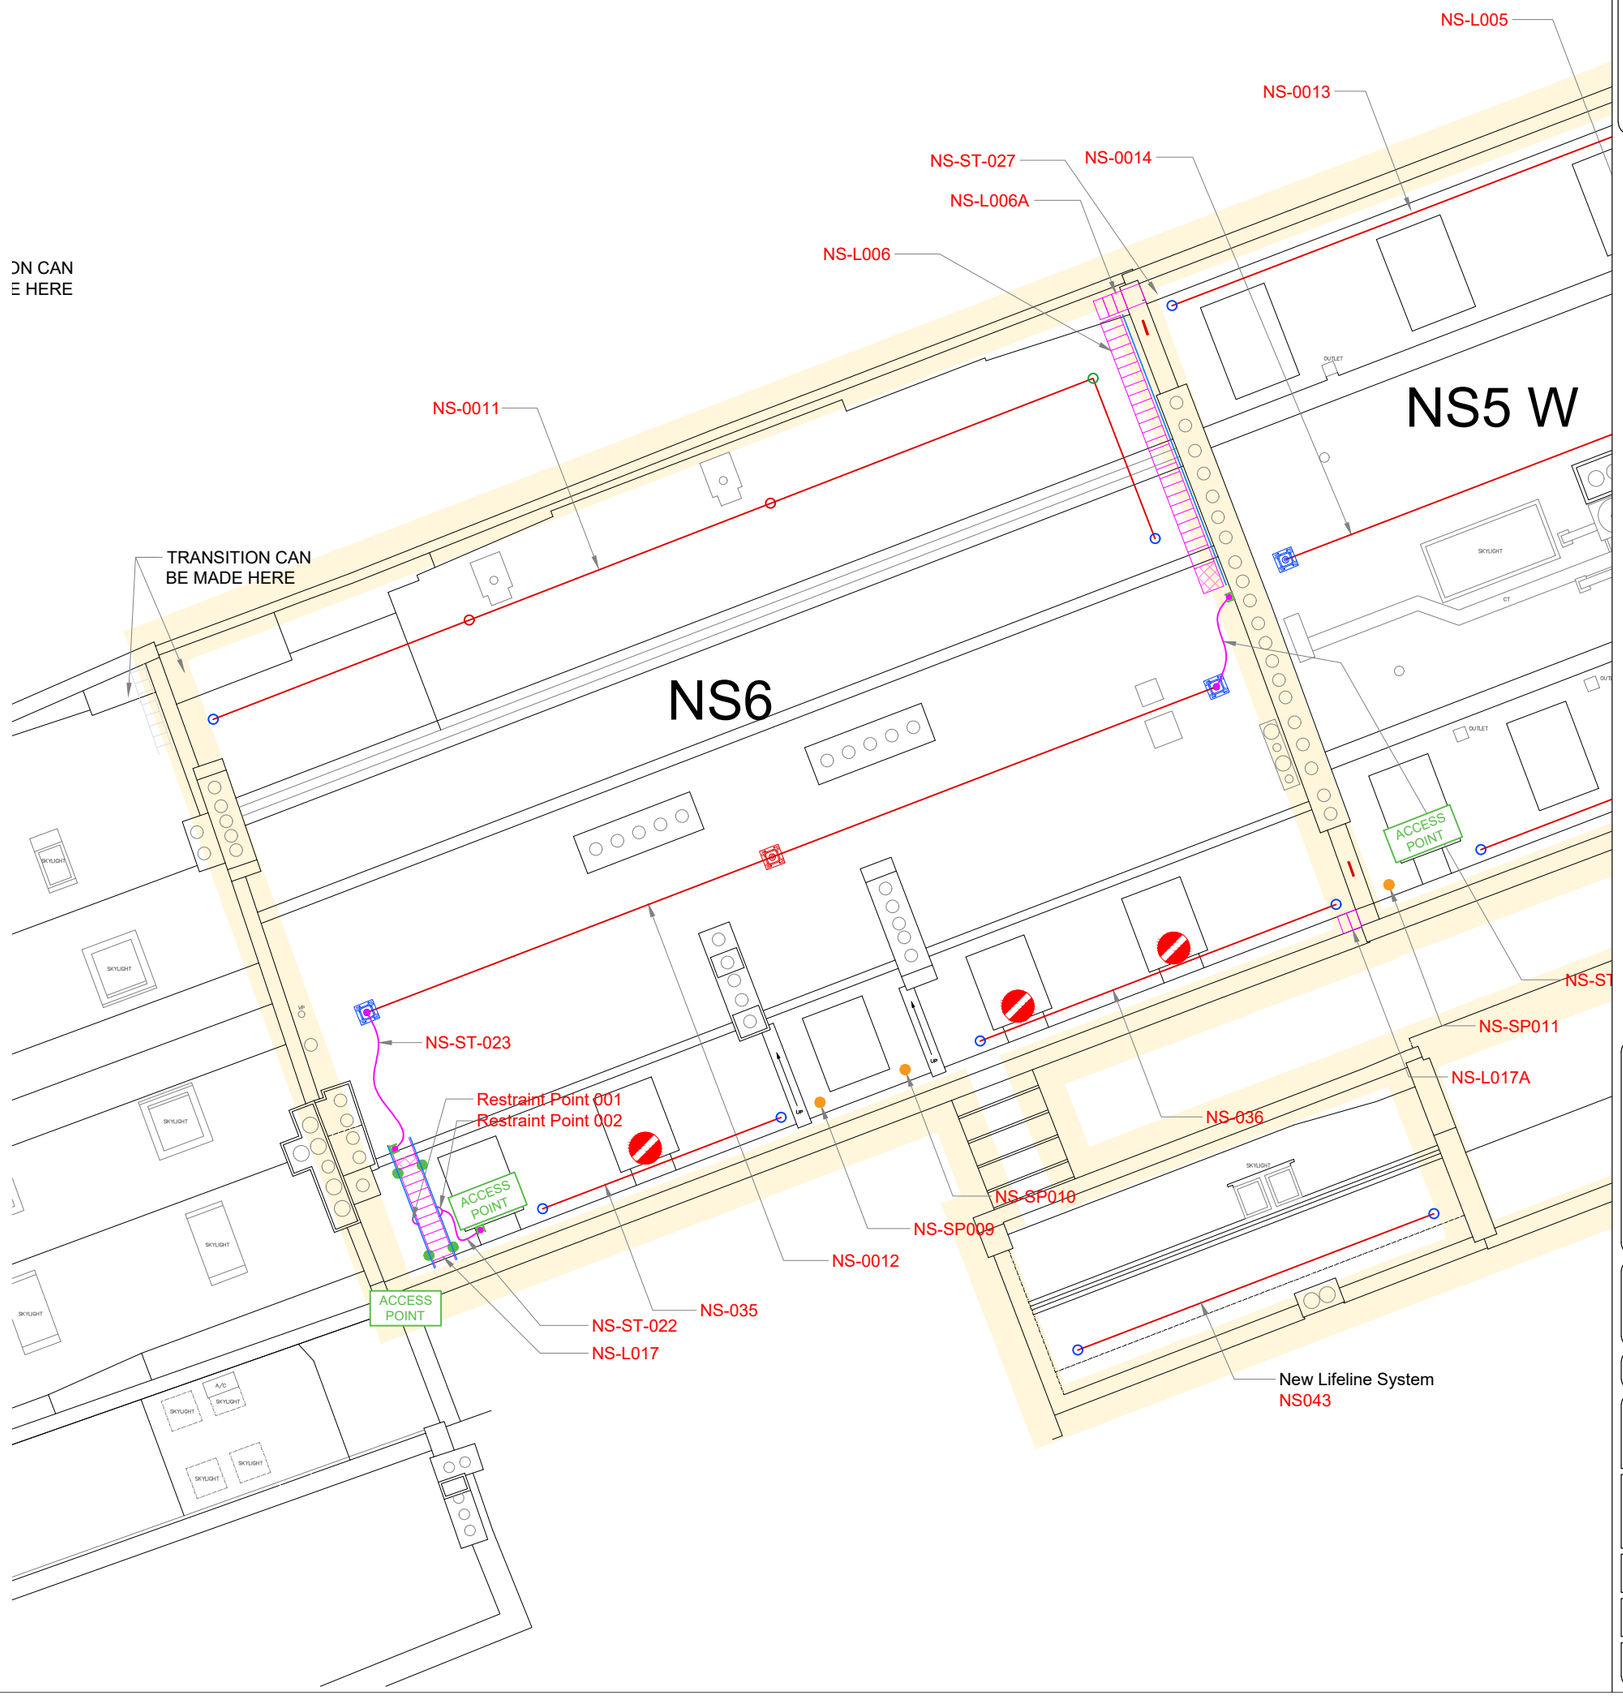

- Horizontal Lifeline
- End Penetration Post
- Int Penetration Post
- Corner Penetration Post
- Strop
- Ladder/Steps
- Guardrail
- Ladder Brackets
- Cable Guardrail

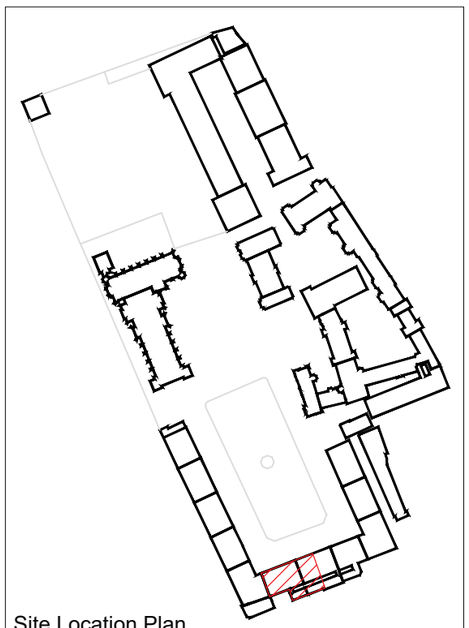
Site Location Plan

NEW SQUARE 6 ASSETS PROPOSED

Notes:
a. do not scale from this drawing
b. Detail Drawings
Post detail see dwg BSS-14331-011-Post

beta safety systems
Suite B, Westmead House,
Farnborough, GU14 7LP
Tel: 01252 547277
Fax: 01252 547306
www.betasafetysystems.com

PRELIMINARY DRAWING

Client/Project
The Honourable Society of Lincolns Inn
Lincolns Inn Field

Drawing Title
New Square 6 Roof Plan
Fall Protection Assets Layout
PROPOSED

Date	Drawn By	Chk. By
21/08/24	CM	AF

Scale	Page Size	Units
NTS @A3	A3	mm

Drawing No.	Rev
BSS-14331-NS6-Assets-PR	00