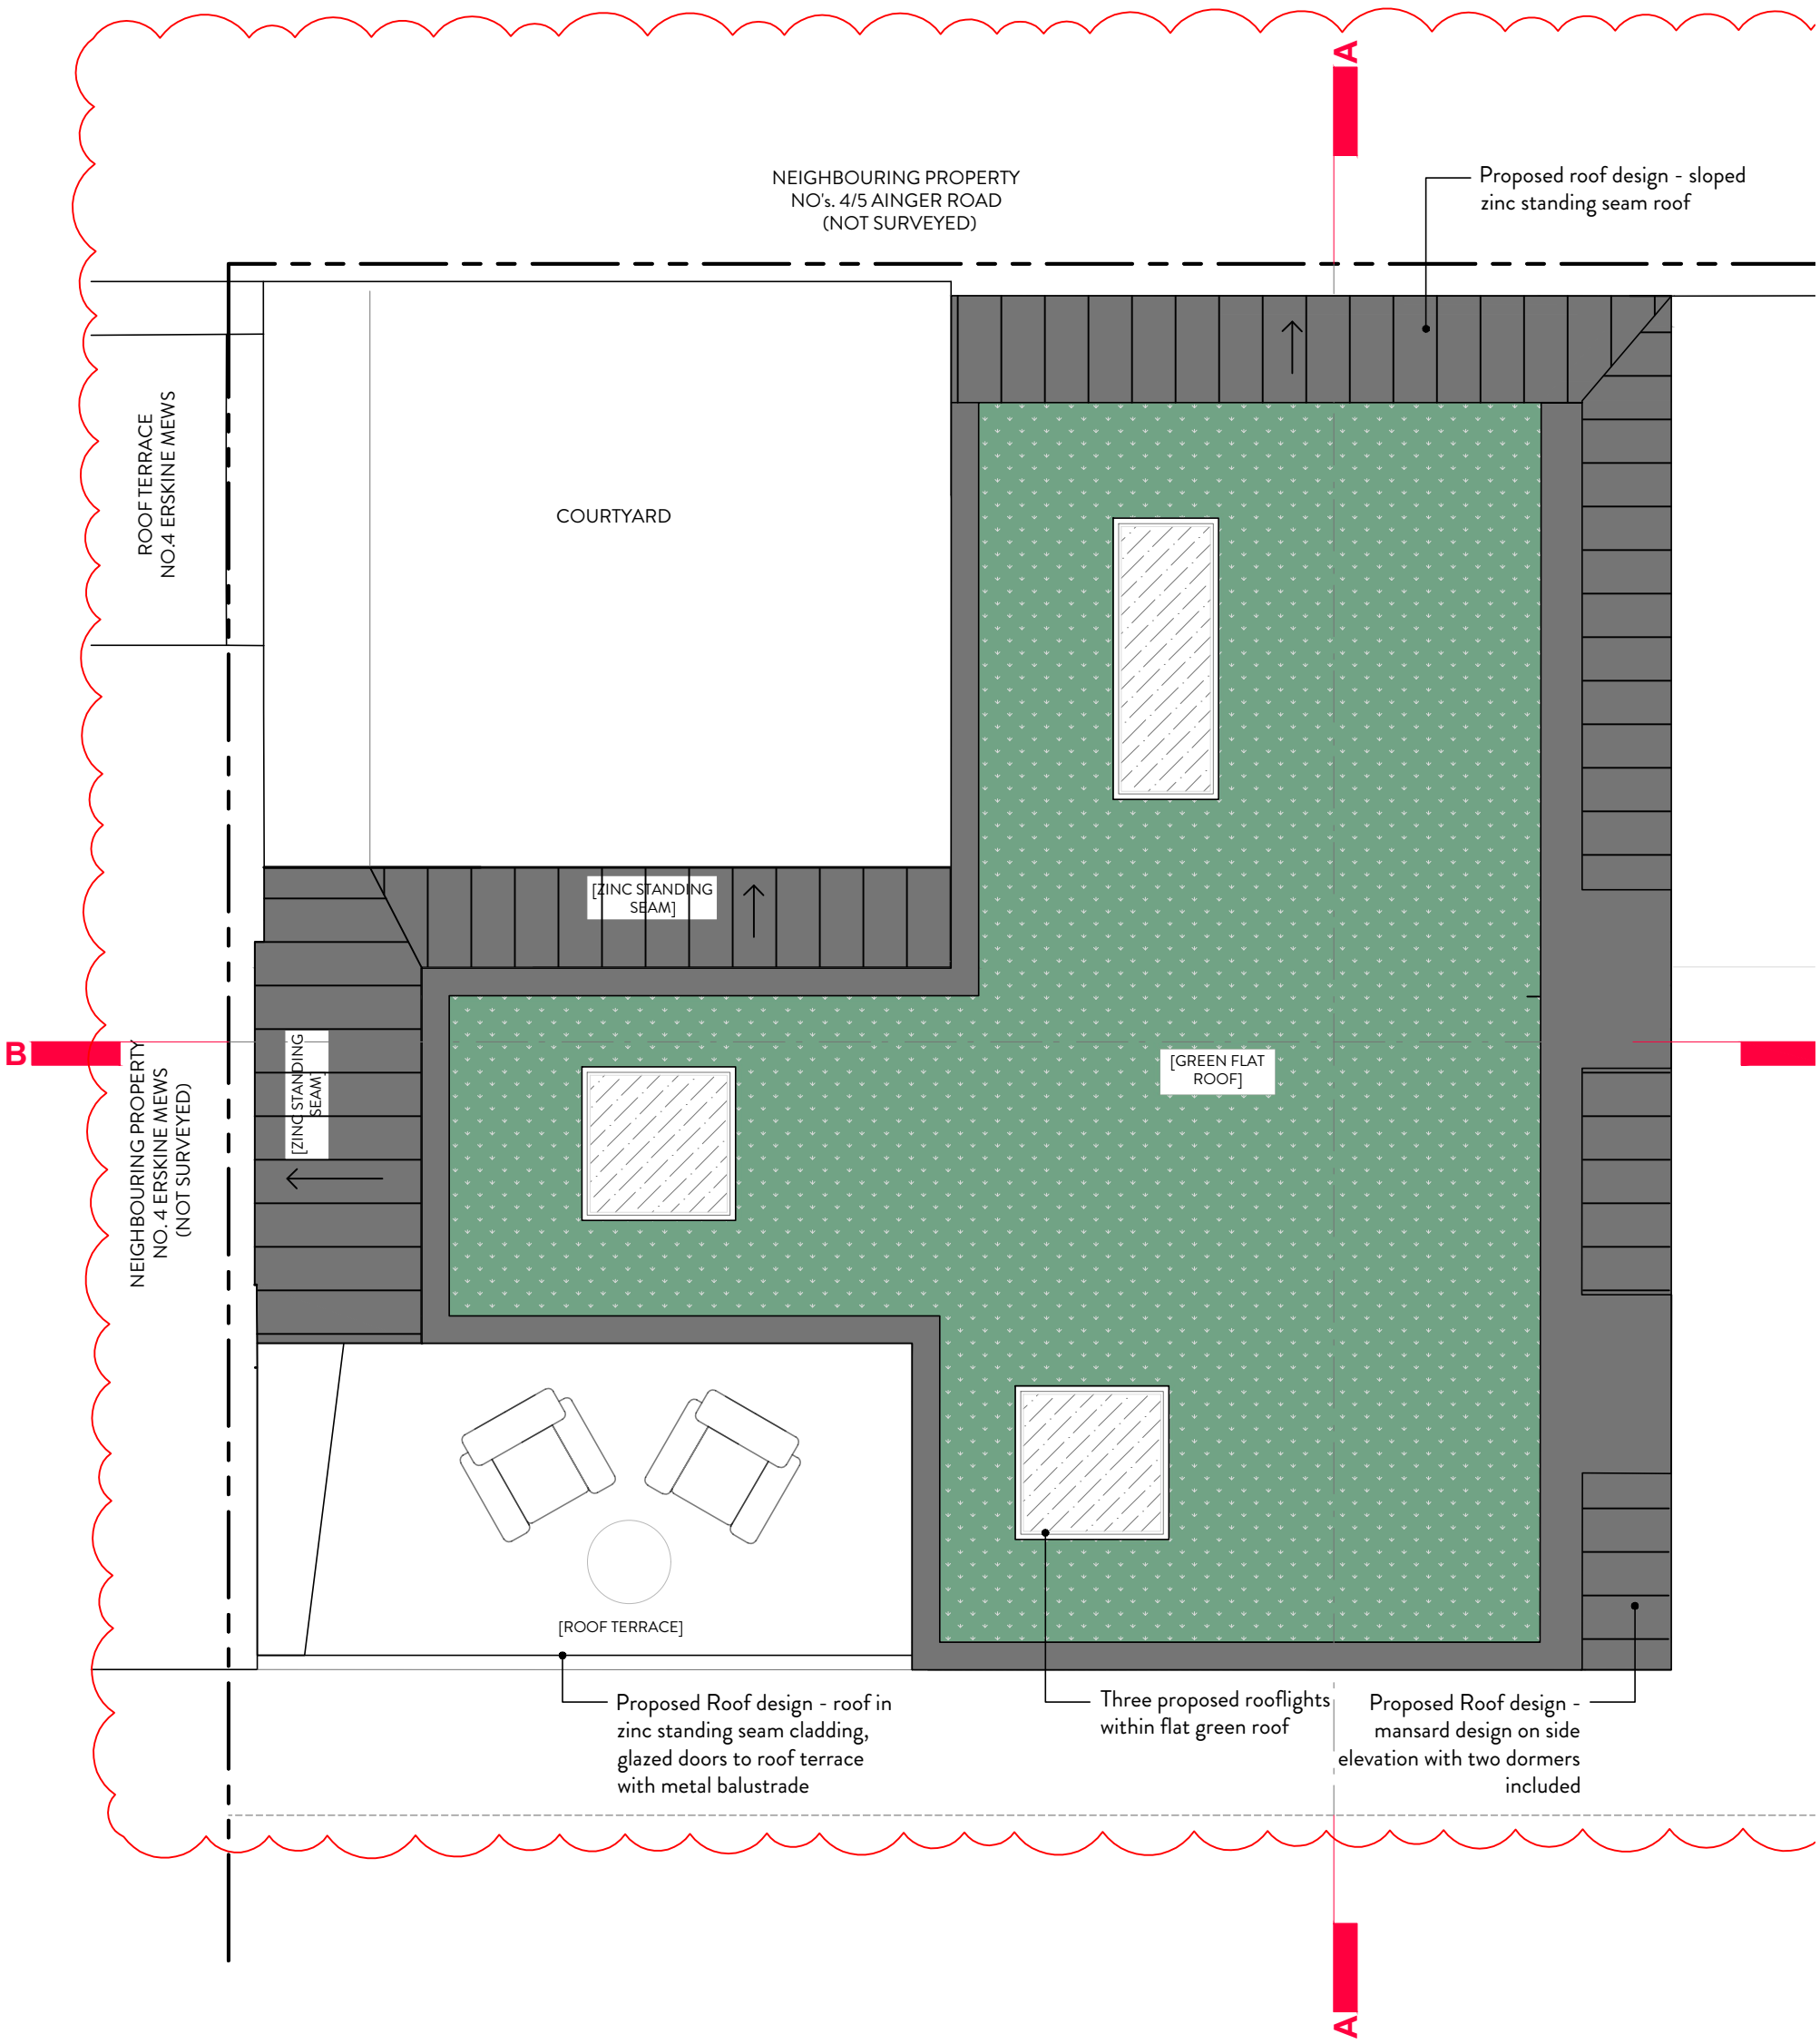

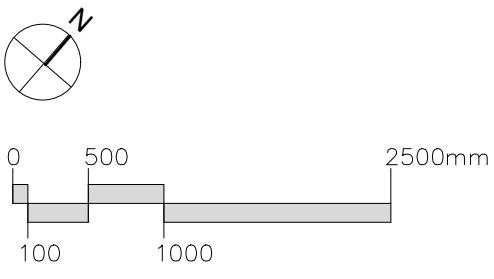

PROJECT: 5 ERSKINE MEWS, LONDON NW3 3AP

DRAWING TITLE: PROPOSED ROOF PLAN_REV A

DATE: NOV 2024 STATUS: PLANNING SCALE: 1:50 @ A3 DWG NO/REV: A

MALIN+LYNN
+44 (0)7980 504 546
+44 (0)7931 659006
hello@malinandlynn.com

106/203A