Do not scale from this drawing

Existing Front Elevation
1 : 50

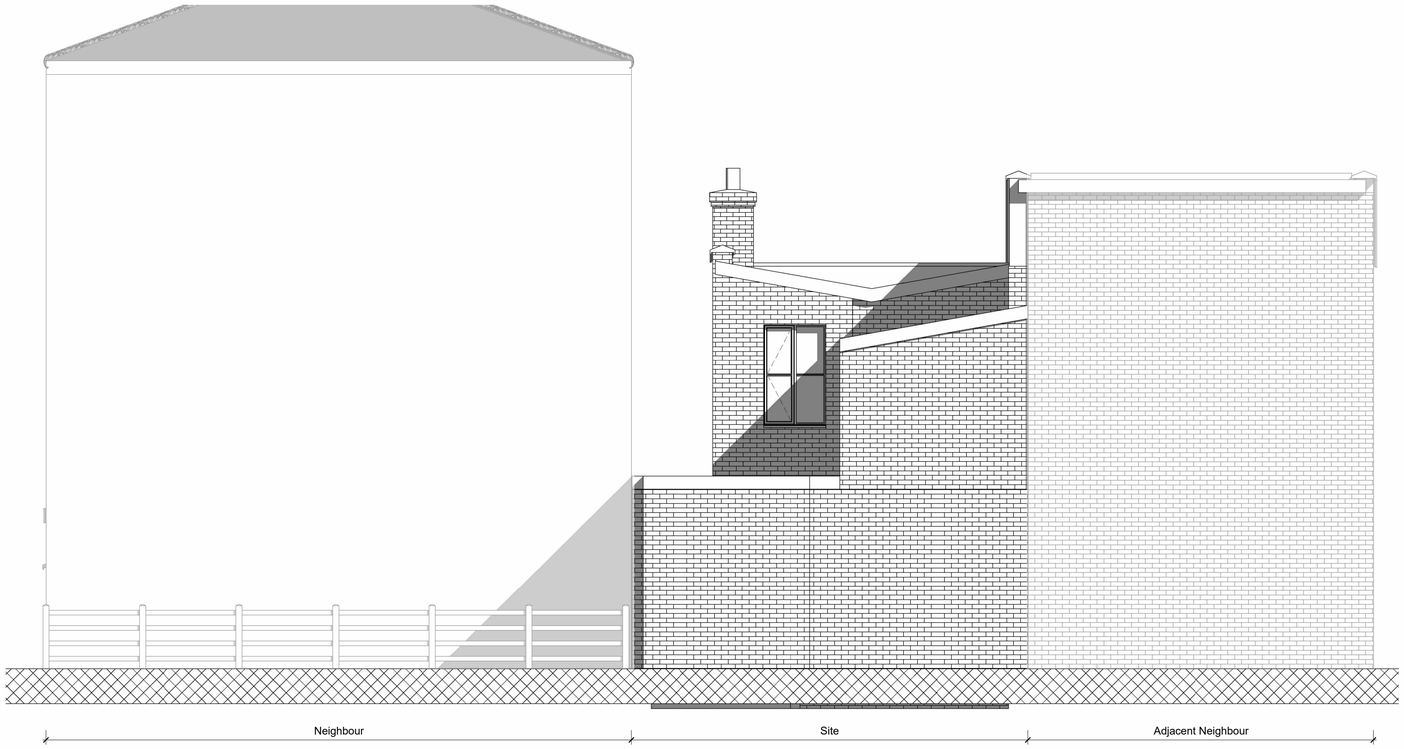

Existing Rear Elevation
1 : 50

Scale bar 1:100

0 5 10 m

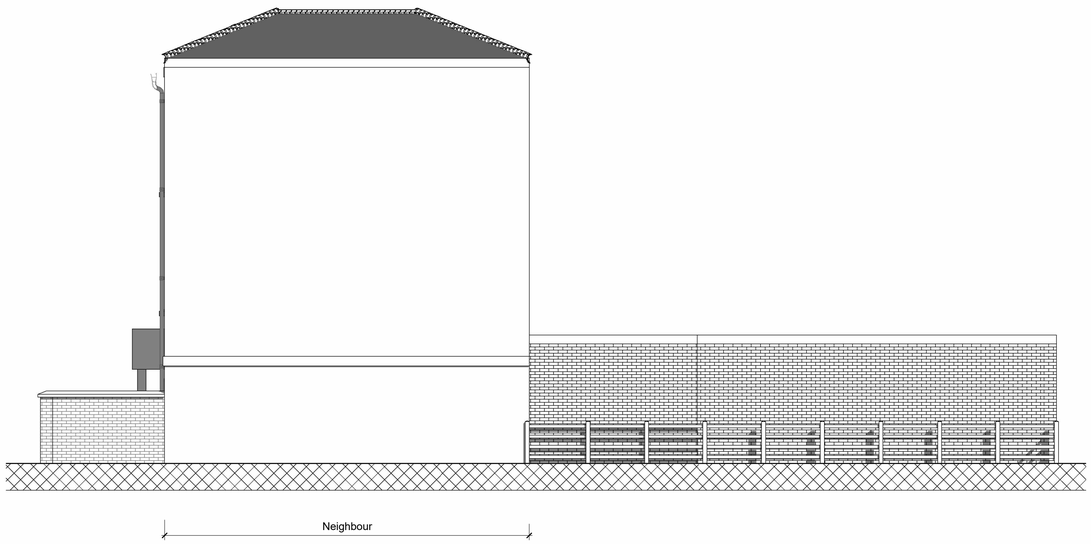

Existing Side Elevation 1
1 : 75

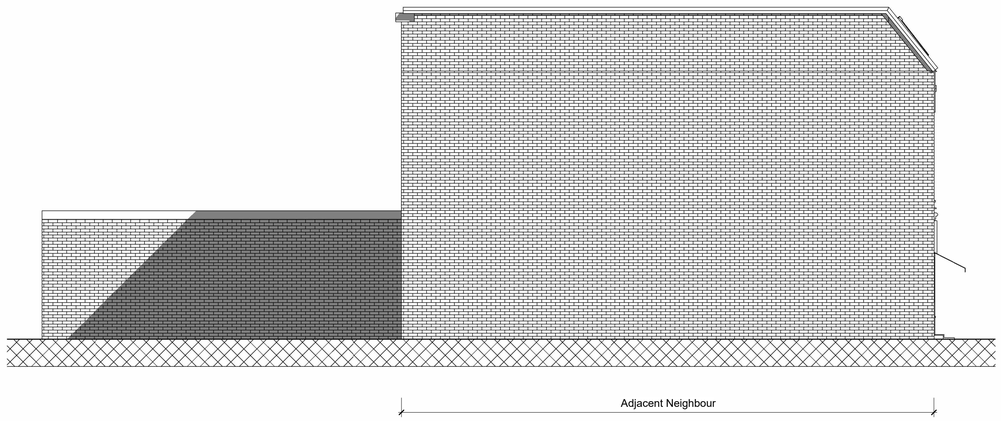

Existing Side Elevation 2
1 : 75

PLANNING

Rev	Description	Issued	Dwn	Chk

Client
AK Assets Abdul Kayum

Project
7 Mansfield Road NW3 2JD

Drawing
Existing Elevations

Scale	Date		
As indicated@A1	Nov '24	AP	US

Resi-Plan
RESI | PLAN
London, 128 City Road, EC1V 2NX
Email: admin@resi-plan.co.uk
Tel:

			Rev. No.
V0003	03	03	