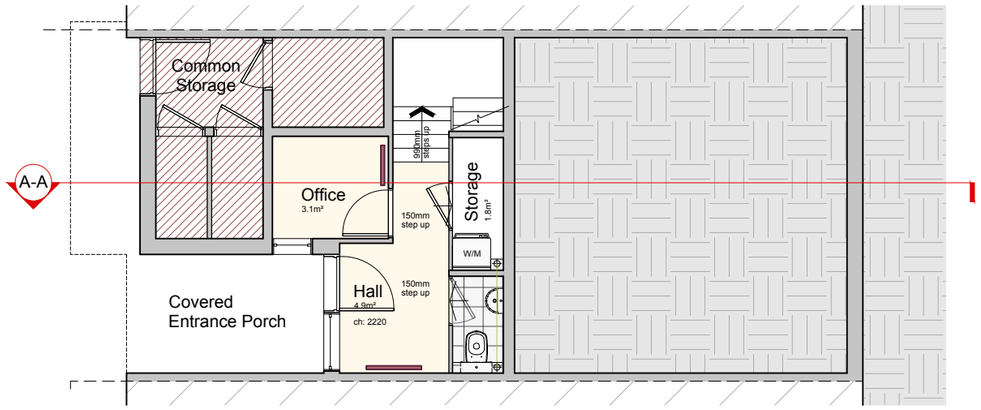

Proposed Lower Ground Floor Plan

scale 1:100 @ A3

0 1 2 3 4 5 M

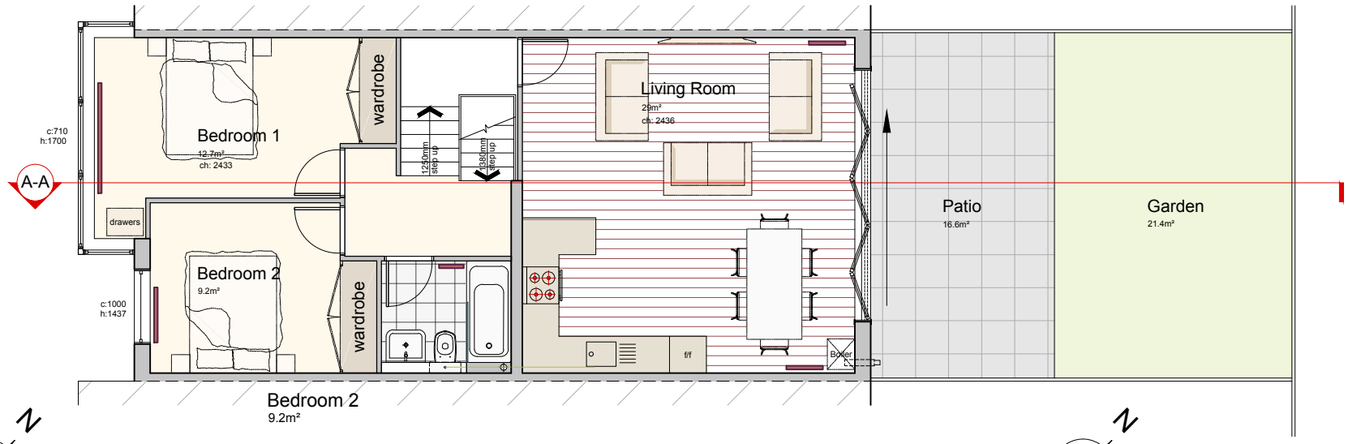

Proposed Upper Ground Floor Plan

scale 1:100 @ A3

0 1 2 3 4 5 M

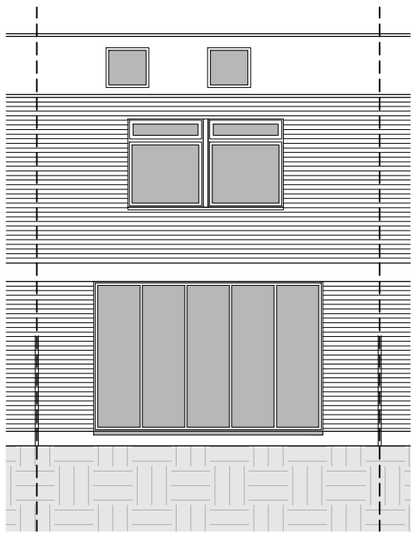

Proposed Rear Elevation

scale 1:100 @ A3

0 1 2 3 4 5 M

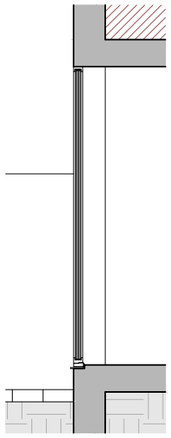

Proposed Section

(Through proposed door system)

scale 1:50 @ A3

0 500 1000 1500 mm

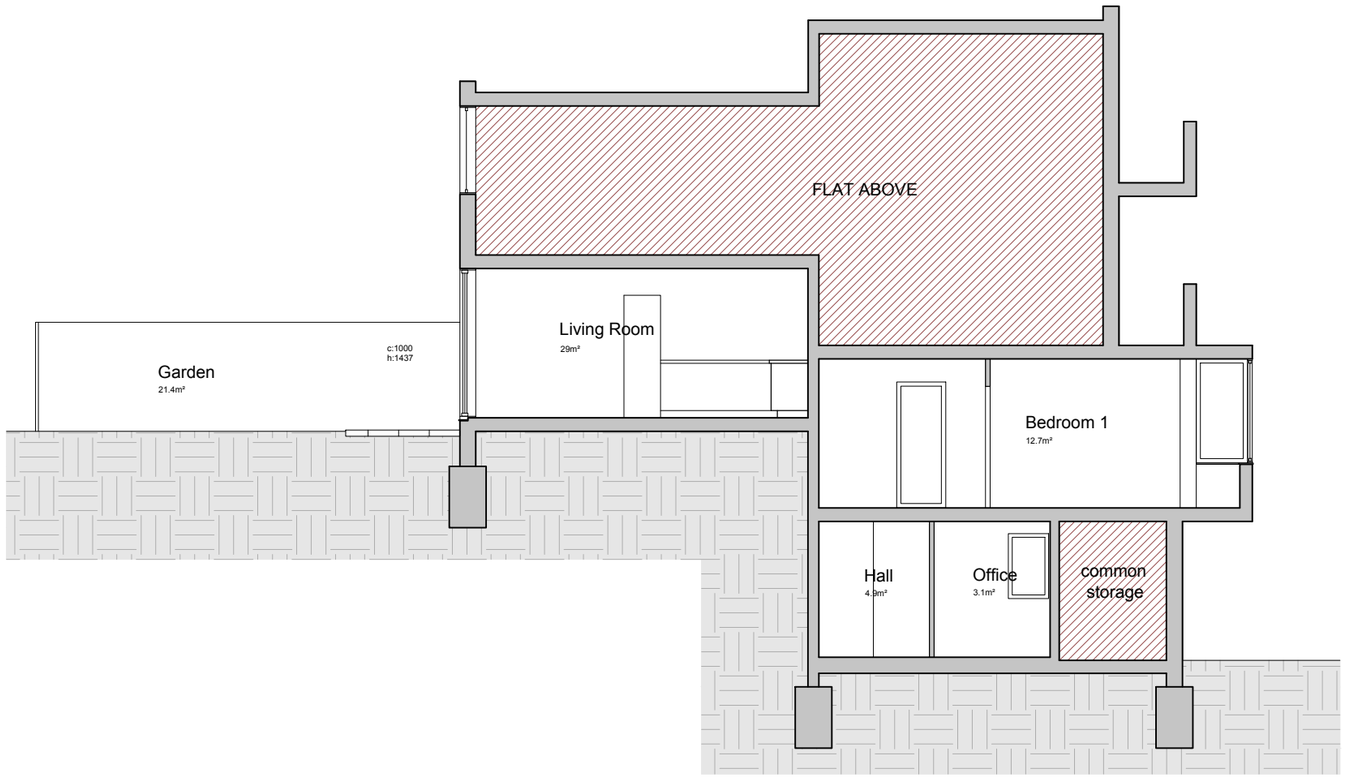

Proposed Section A-A

scale 1:100 @ A3

0 1 2 3 4 5 M

PROJECT	DRAWING TITLE	DRAWING NO.
Flat 41 Broxwood Way, Primose Hill, NW8 7QJ	Proposed Plans, Elevation and Section A-A	426/24-PL-03

REV.	REVISION DETAILS			SCALE	PJ CODE	DRAWN	CHECKED	APPROVED
	DRAWN	CHECKED	APPROVED	A1: 1/50 I A3: 1/100				