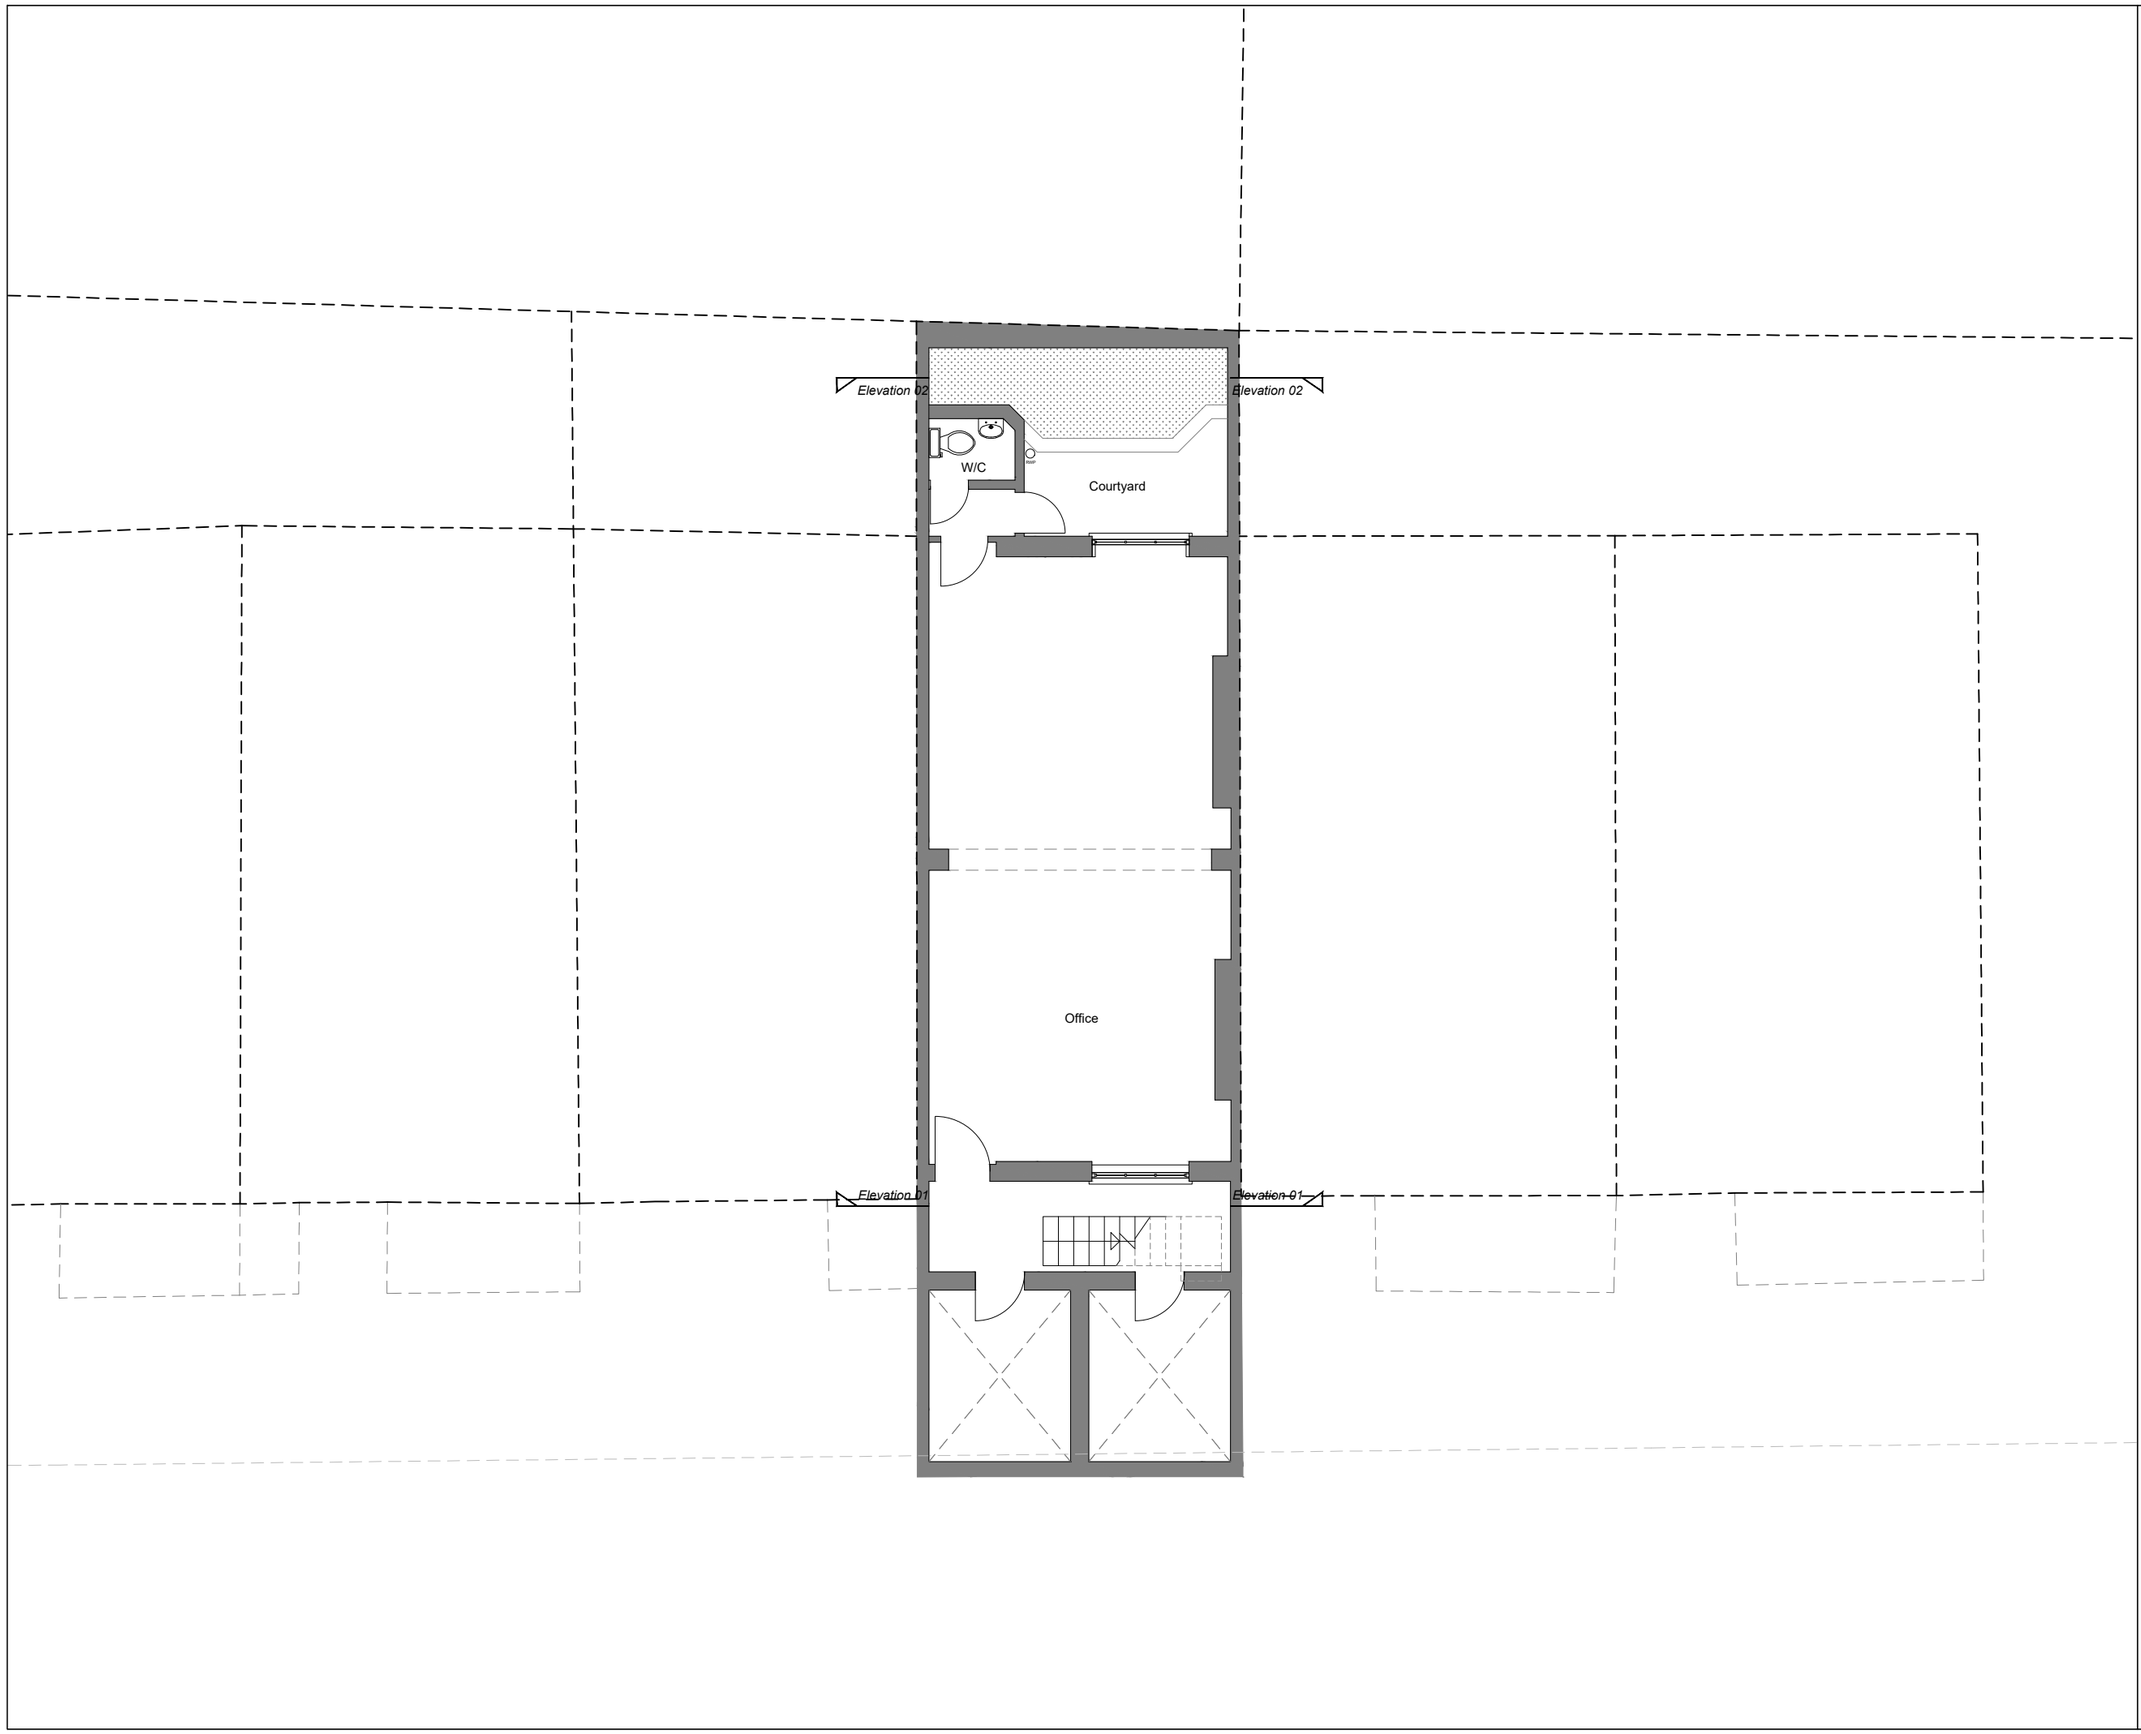

DATE	STATUS	REVISION	DESCRIPTION
29.10.2024	S0	P01	WORK IN PROGRESS

0 1m 2m 5m

Do not scale from this drawing
All dimensions to be confirmed on site
Information contained within this drawing is the sole copyright of EMRYS Architects Ltd and is not to be reproduced without permission
EMRYS Architects are to be notified immediately of any discrepancies

EMRYS
CAP House | 9-12 Long Lane | London | EC1A 9HA
mail@emrysarchitects.com
www.emrysarchitects.com T : 020 7726 5060

JOB NO NB2311 | CLIENT GMS Estates

TITLE 62 Warren Street
London, W1T 5NY

DWG 00 Survey Drawings
Existing Basement Level Plan

DRAWN JP | CHECKED GE | DATE 29.10.2024 | SCALE @ A1 1/100

STATUS DESCRIPTION WIP | STATUS CODE S0 | REVISION P01

DRAWING NUMBER
NB2311-EMR-ZZ-B1-DR-A-00101