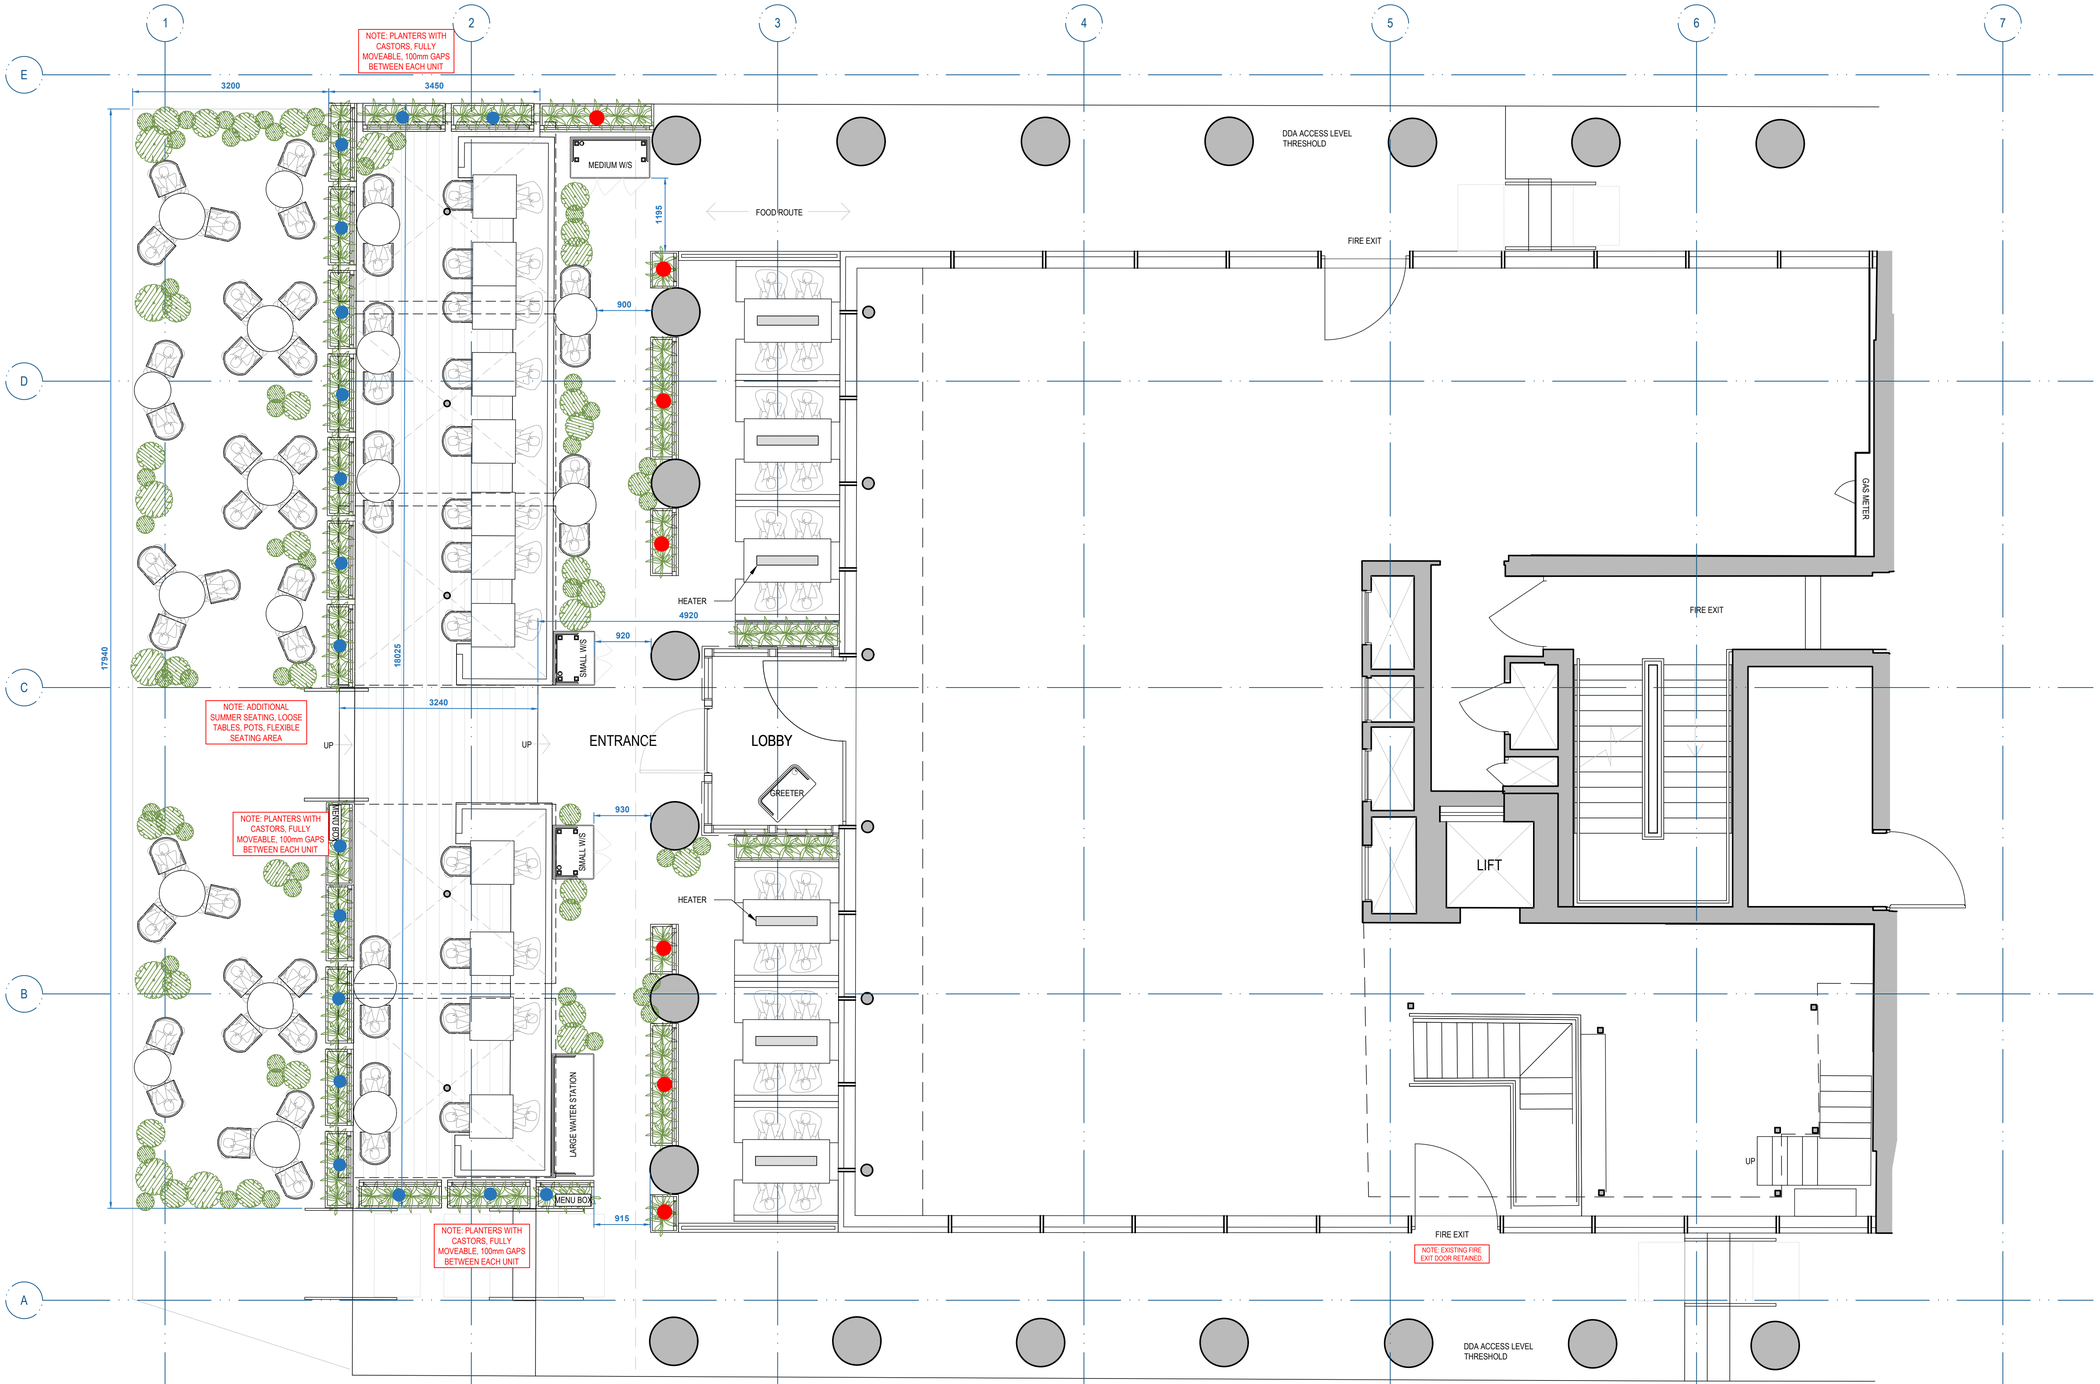

PROPOSED GROUND FLOOR

SCALE 1:50 @ A1

SUMMER SET-UP

EXTERNAL COVERS	
DINING -	62 NO.
DRINKING	32 NO.
TOTAL	94 NO.

INDICATES LOW SCREEN PLANTER

INDICATES HIGH SCREEN PLANTER

INDICATES PLANTER (NO SCREEN)

NOTE
SHOP DRAWINGS TO BE PROVIDED FOR SIGN OFF BEFORE MANUFACTURE

NOTE
DO NOT SCALE FROM THIS DRAWING. ALL DIMENSIONS ARE TO BE CHECKED ON SITE PRIOR TO MANUFACTURE/CONSTRUCTION. ANY DISCREPANCIES ARE TO BE REPORTED TO PUMPHOUSE DESIGNS

1:50 0 0.5 1 2 3 4 5m

GENERAL NOTES

ALL DIMENSIONS TO BE CHECKED ON SITE PRIOR TO COMMENCEMENT OF WORKS - PLEASE REPORT ERRORS OR OMISSIONS TO THE ARCHITECT.

THIS DRAWING HAS BEEN PRODUCED FOR THE PURPOSES OF PLANNING AND BUILDING REGULATIONS APPROVALS ONLY AND IS NOT INTENDED TO BE A FULL WORKING DRAWING.

THIS DRAWING IS TO BE READ IN CONJUNCTION WITH ANY WRITTEN SPECIFICATIONS, SCHEDULES OF WORK AND STRUCTURAL ENGINEER'S DETAILS AS APPROPRIATE.

THIS DRAWING IS THE COPYRIGHT OF PUMP HOUSE DESIGNS AND ANY FURTHER REPRODUCTION OF THE PLAN IS NOT PERMITTED WITHOUT OBTAINING PRIOR CONSENT.

© CROWN COPYRIGHT 2024 - LICENCE NO. 100032237

REV	DESCRIPTION	BY	DATE
B	LOBBY AMENDED	SM	19.12.24
A	EXTERNAL LAYOUT AMENDED, NOTE ADDED	SM	28.11.24

PUMPHOUSE DESIGNS
Architectural & Interior Design Consultants
01424 871120 info@pumphousedesigns.co.uk

CLIENT
CAPRICE HOLDINGS

PROJECT
HARRY'S KING'S CROSS
UNIT 1, ONE PANCRAS SUQARE
KING'S CROSS CENTRAL, LONDON
N1C 4AG

DRAWING
PROPOSED GA PLAN - GROUND - SUMMER SET-UP

FIRST ISSUE	DRAWN BY	SCALE @ A1
SEPT 2024	S MALLORCA	1:50

DRAWING NO.
8012 / 207 / B