1.Existing brick
2.Black painted galvanised steel
3.Aluminium windows/ rooflight/ doors
4.Dark stained timber window frames
5.Dark stained timber panel
6.New brick to match existing
7.Green roof

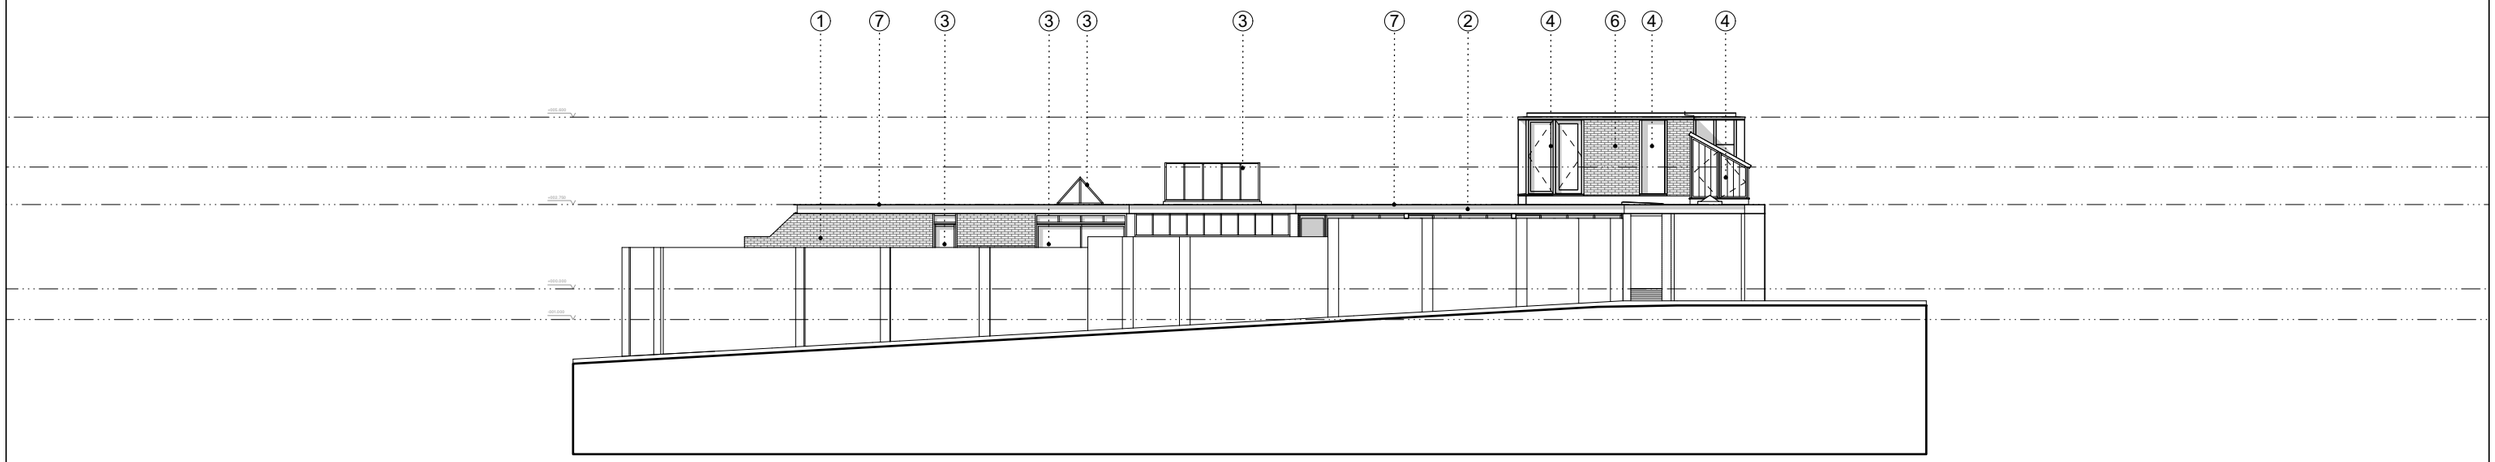

1 Consented East Elevation
1:200@A3

Rev.	Date	Description

Notes

- ALL CO-ORDINATES, LEVELS, DIMENSIONS AND DISCREPANCIES ARE TO BE REPORTED TO THE ARCHITECT IMMEDIATELY
- ALL STRUCTURAL ELEMENTS ARE TO BE DESIGNED BY THE STRUCTURAL ENGINEER
- ALL DRAWINGS TO BE READ IN CONJUNCTION WITH ARCHITECTURAL SPECIFICATION
- DO NOT SCALE FROM THESE DRAWINGS, USE FIGURED DIMENSIONS ONLY

1 5 10m

PROJECT: Belsize Lane
CLIENT: Charlie & Christina

DATE: 16/12/2024
SCALE: 1:200 @ A3

DRAWING: Consented East Elevation
REFERENCE: 245-S3-110

STATUS: FOR PLANNING

PROJECT No: 245

EBBA

ISSUE: REV -

T +44 (0)7927755317 | www.eb-ba.co