1 Proposed West Elevation
Scale:1:100 @ A3

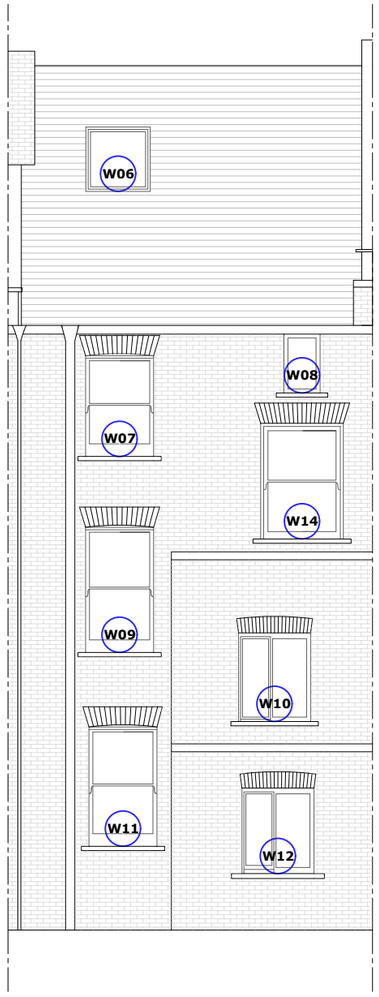

2 Proposed East Elevation
Scale:1:100 @ A3

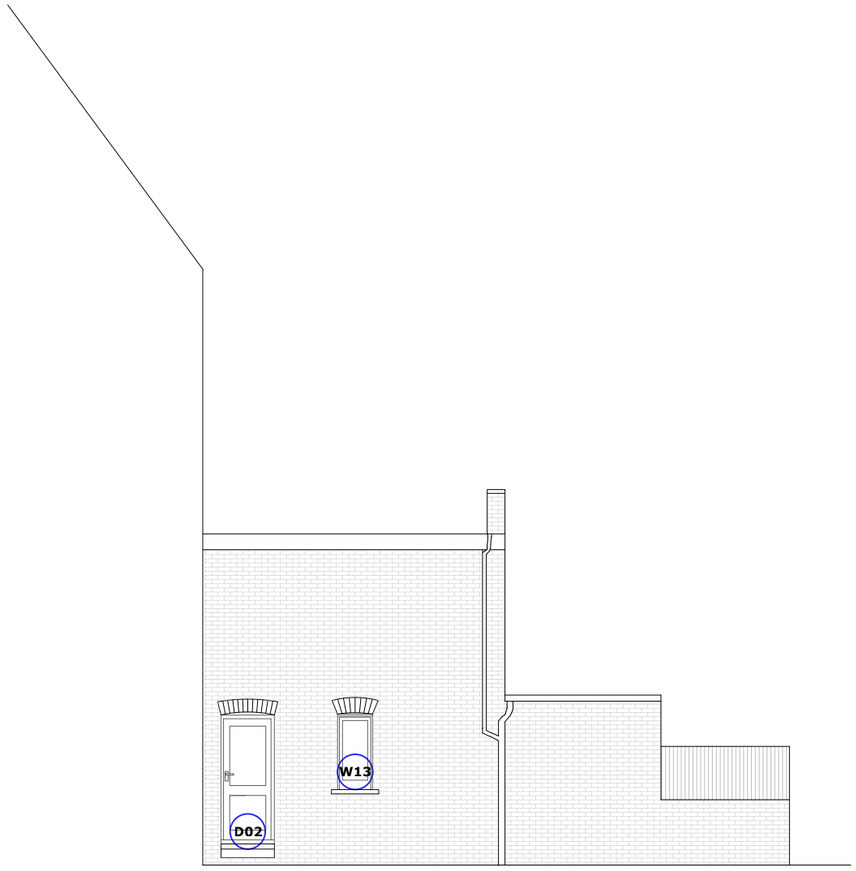

3 Proposed North Elevation
Scale:1:100 @ A3

Scale Bar 1:100
0 1 2 5m

Rev	Description	By	QA	DD.MM.YY
P1	Planning	MO	AS	5.12.2024

© This drawing and any design hereon is the copyright of Potter Raper and must not be reproduced without their written consent. All drawings remain the property of Potter Raper. Figured dimension only to be taken from this drawing. All dimensions to be checked on site. Please inform Potter Raper immediately of any discrepancies before work proceeds.

Client
Wates

Project Name
Capital Works 2024-2025

Project Location
2 Roderick Road, London
NW3 2HP

Sheet Name
Proposed West, East and North Elevations

Project Status
Planning

Drawing Nr.
11085-PR-RR_02-ZZ-DR-A-PL202

Scale
1:100 @ A3

POTTER RAPER
Duncan House
1A Burnhill Road
Beckenham
Kent
BR3 3LA
Tel: 020 8658 3538