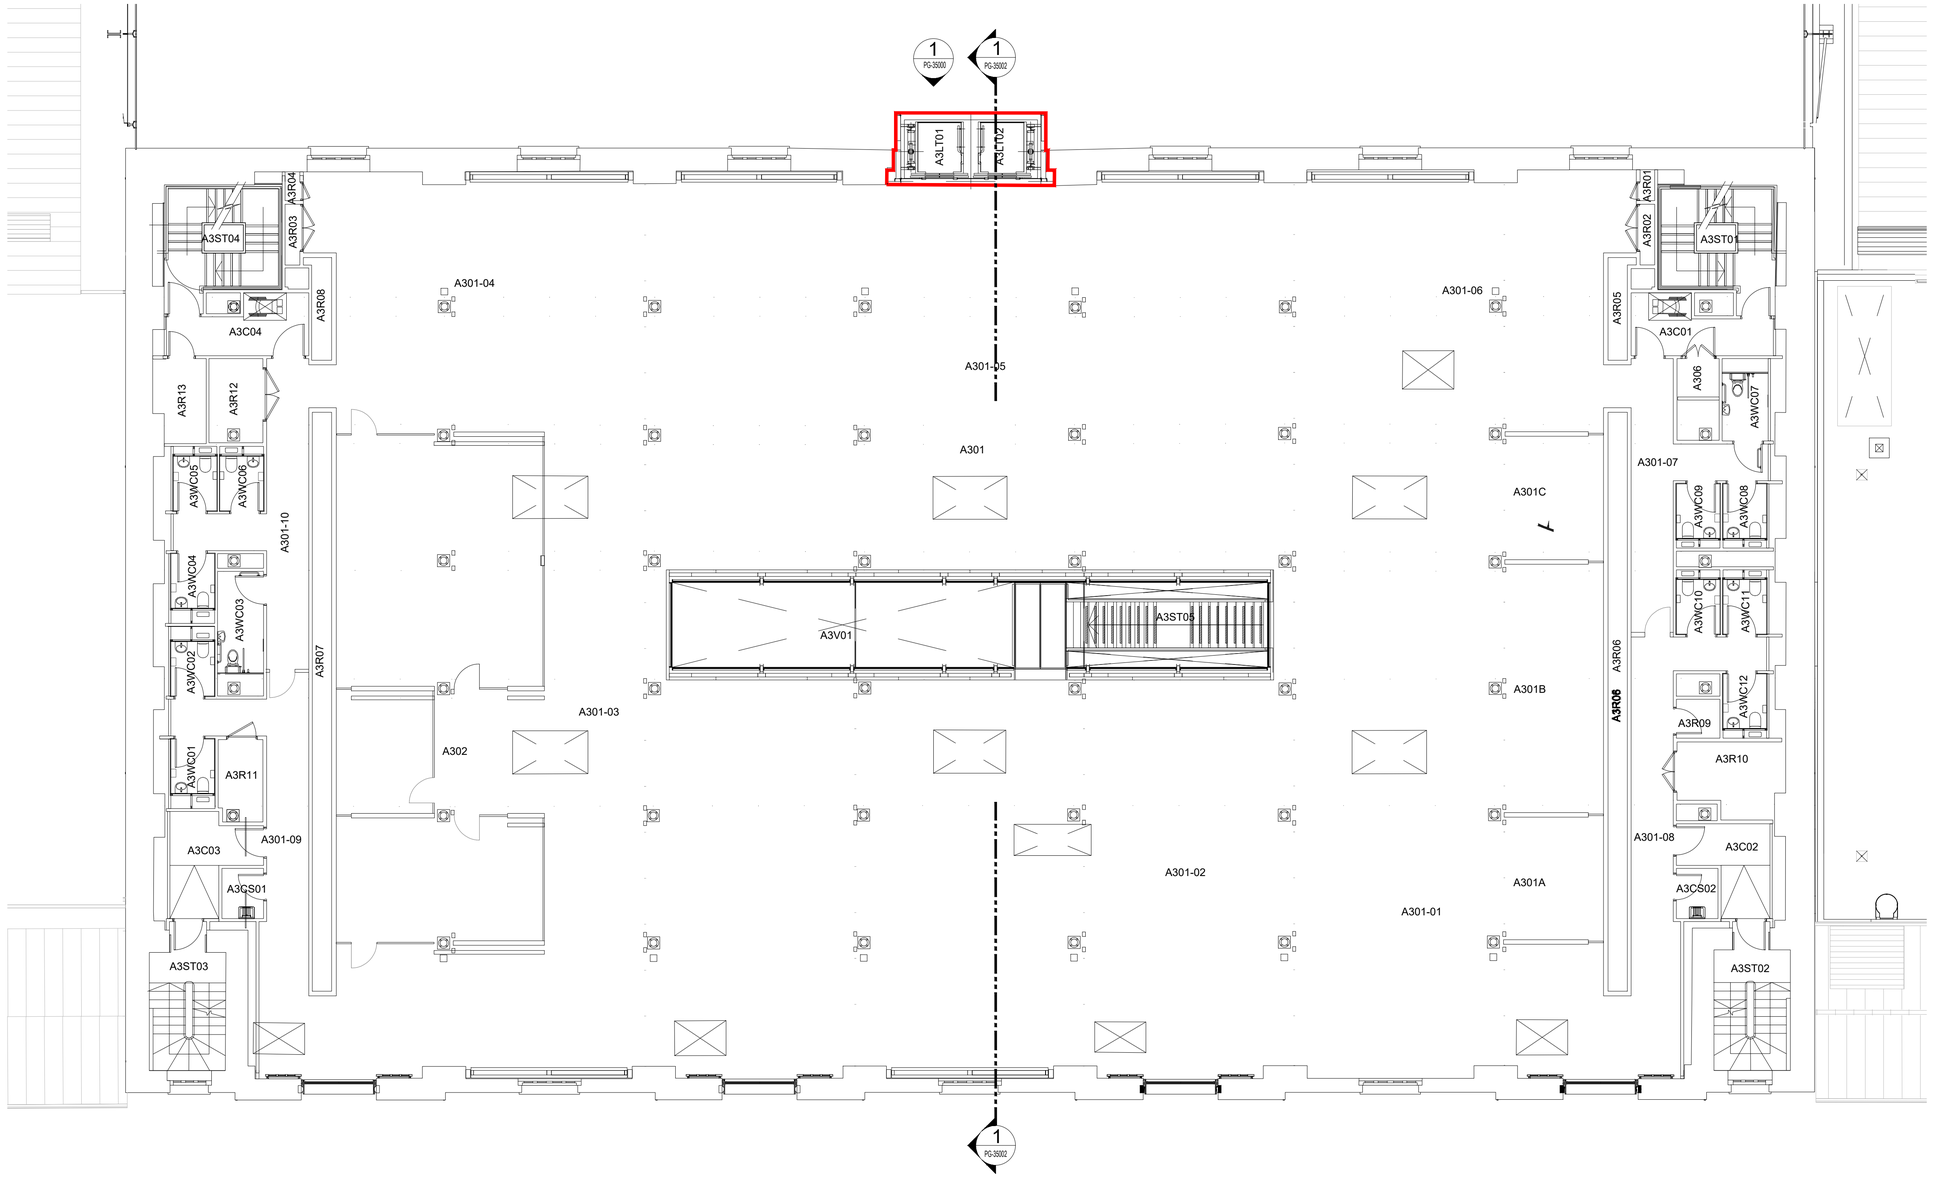

1 EXISTING 3RD FLOOR GENERAL ARRANGEMENT
1 : 100

0m 2m 4m 6m 8m 10m
VISUAL SCALE 1:100 @ A1

1041467 | A1

Based on.	
Architects Drg No.	Rev
Structural Drg No.	Rev
Survey Drg No.	Rev
Other Drg No.	Rev
Other Drg No.	Rev

THIS DRAWING MAY INDICATE ELEMENTS RELATED TO FIRE SYSTEMS. THESE ARE INDICATIVE ONLY AND FINAL NUMBER, POSITIONING AND PERFORMANCE MUST BE ESTABLISHED AS PART OF THE CDP WORKS TO MAINTAIN THE INTENT OF THE DESIGN FIRE STRATEGY

NOTES:
1.Do not scale this drawing.
2.Dimensions to be checked on site

Issue	Date	Description	Chkd	Verfd
P01	27/09/24	ISSUED FOR PLANNING	KFL	AAR

Project
UAL - LIFT CONSULTANCY

Client
UAL

Title
EXISTING 3RD FLOOR
GENERAL ARRANGEMENT

Drawing Status
PLANNING

Project No. 1041467
Scale 1:50

CUNDALL
One Carter Lane
London,
EC4V 5ER
Tel: +44 (0)20 7438 1600
Website: www.cundall.com

Drawing No.
UAL-CDL-XX-03-D-PG-35000