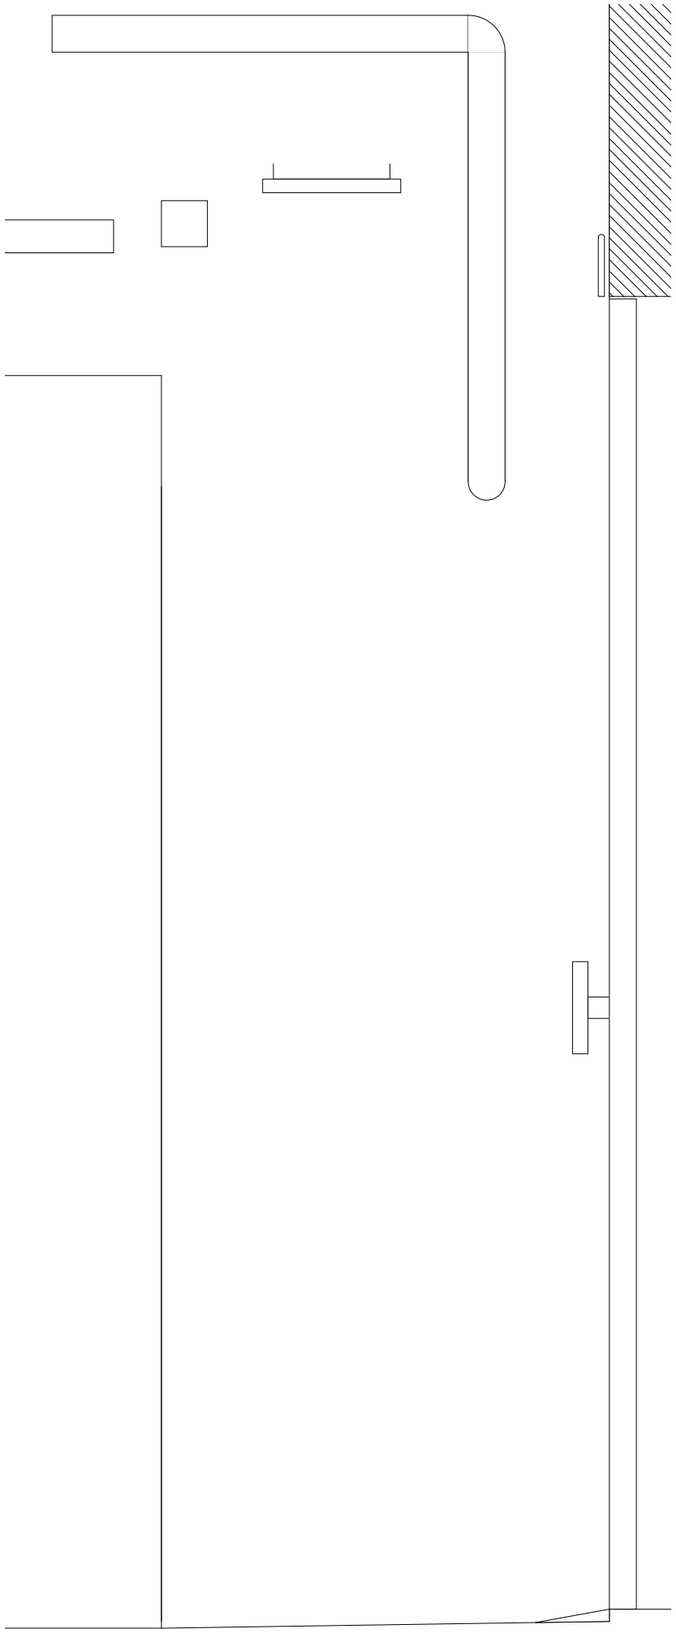

Elevation (Side)
Scale: 1:10

0 100 500 mm

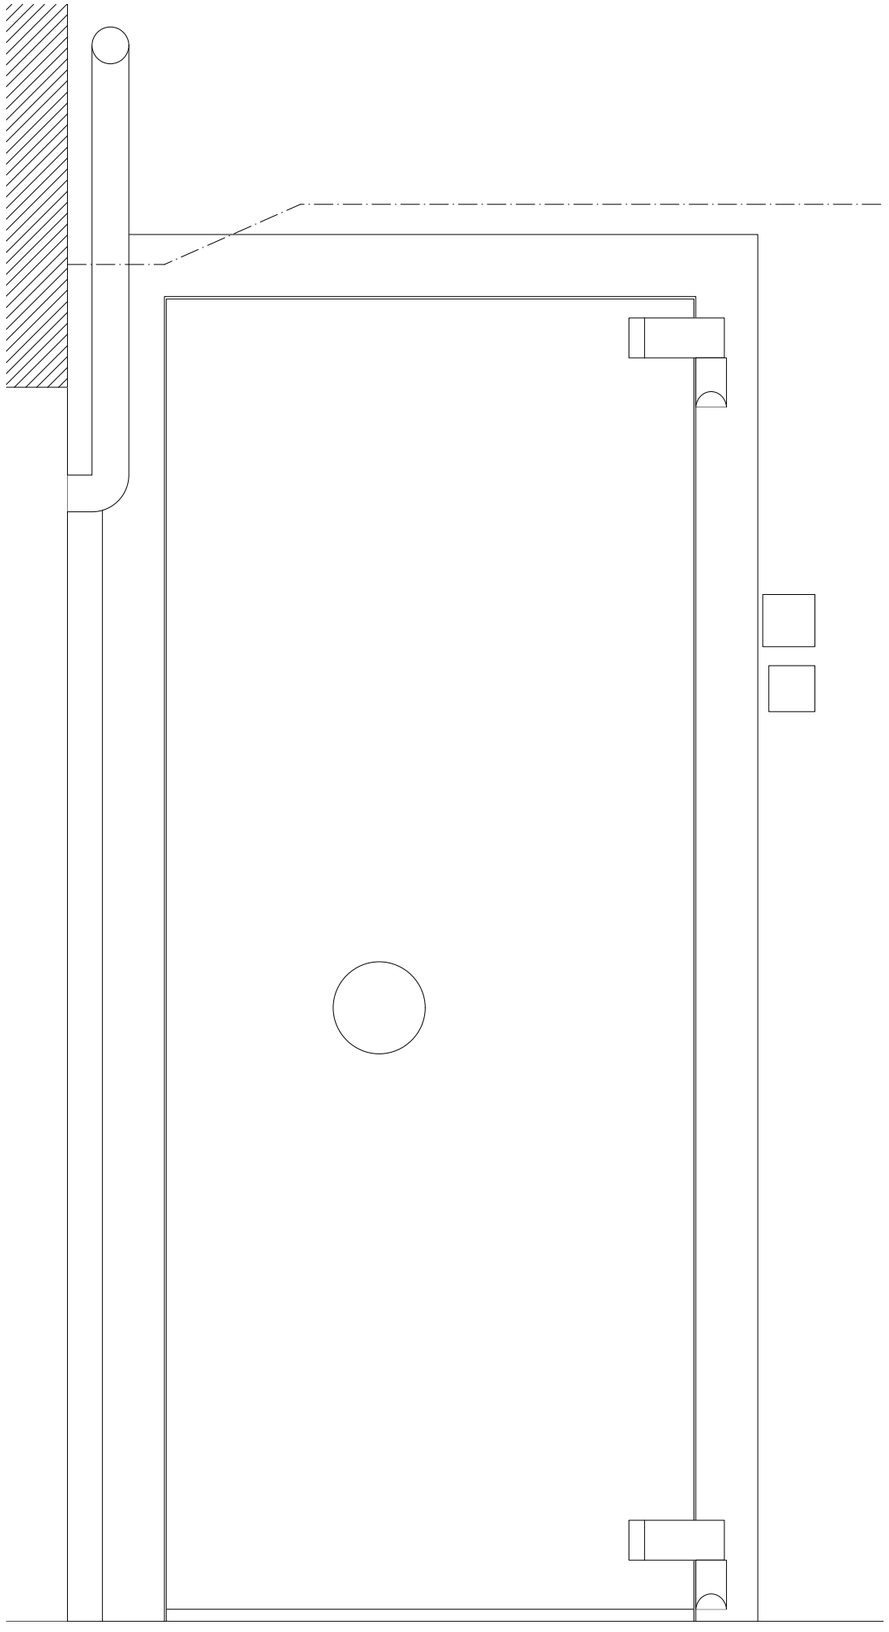

Elevation
Scale: 1:10

0 100 500 mm

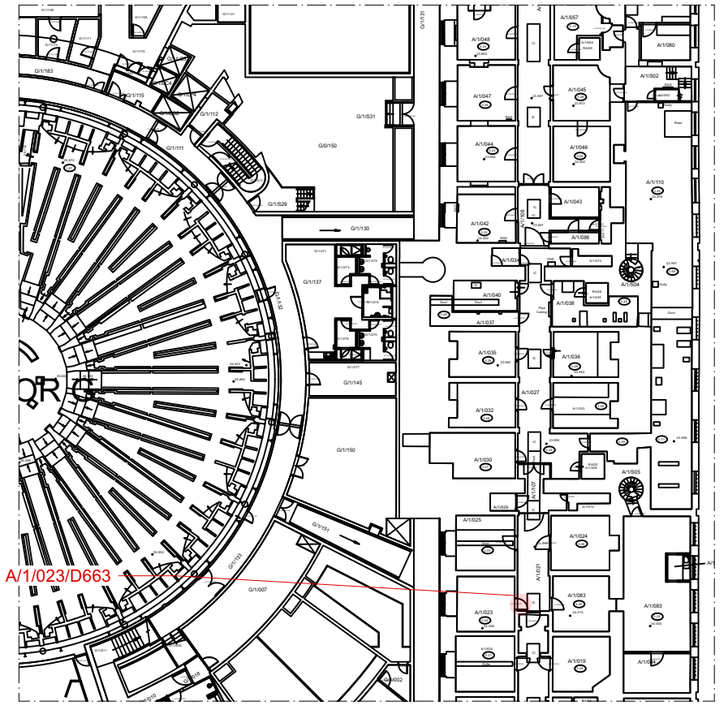

Location Plan Level 1
Scale: 1:500

0 5 10 M

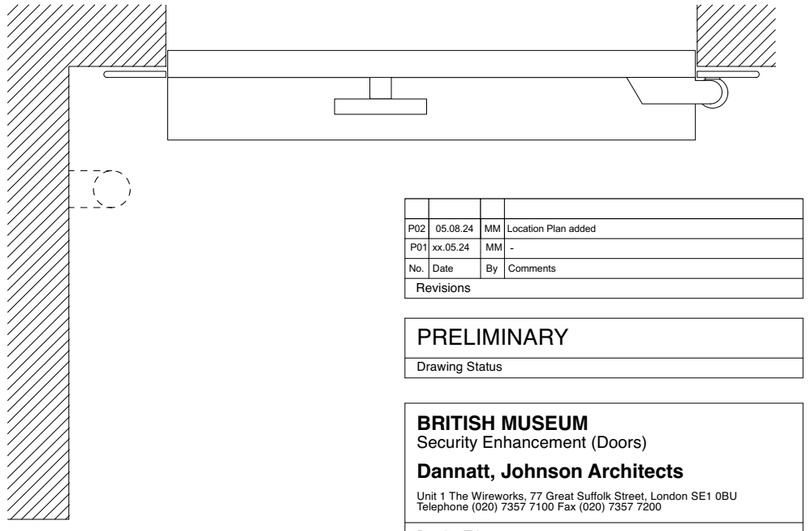

Plan
Scale: 1:10

0 100 500 mm

P02	05.08.24	MM	Location Plan added
P01	xx.05.24	MM	-
No.	Date	By	Comments

Revisions

PRELIMINARY

Drawing Status

BRITISH MUSEUM
Security Enhancement (Doors)

Dannatt, Johnson Architects
Unit 1 The Wireworks, 77 Great Suffolk Street, London SE1 0BU
Telephone (020) 7357 7100 Fax (020) 7357 7200

Drawing Title

Existing Door BM A/1/023/D663

Drawing Number

669-DJA-DR-A-70003

Drawn	Checked	Scale	Date	Revision
MM	CC	1:10@A3	August 2024	P02