"Copyright in this drawing remains with the designer. Responsibility is not accepted for errors made by others in scaling from this drawing. All construction information should be taken from figured dimensions only. Check all dimensions on site. In case of any discrepancy, refer query to the designer."

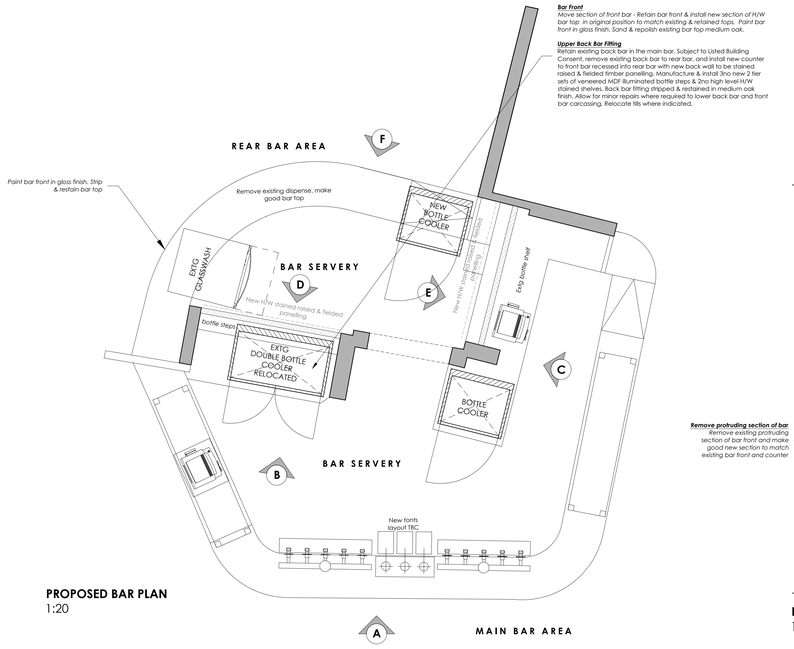

Bar Front
Move section of front bar - Retain bar front & install new section of H/W bar top in original position to match existing & retained tops. Paint bar front in gloss finish. Sand & repolish existing bar top medium oak.

Upper Back Bar Fitting
Retain existing back bar in the main bar. Subject to Listed Building Consent, remove existing back bar to rear bar, and install new counter to front bar recessed into rear bar with new back wall to be stained raised & fielded timber panelling. Manufacture & install 3no new 2 tier sets of veneered MDF illuminated bottle steps & 2no high level H/W stained shelves. Back bar fitting stripped & restained in medium oak finish. Allow for minor repairs where required to lower back bar and front bar carcassing. Relocate tills where indicated.

PROPOSED BAR PLAN
1:20

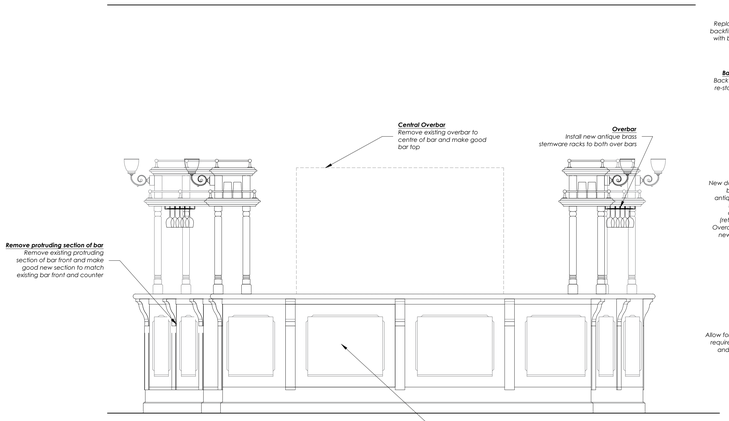

PROPOSED MAIN FRONT BAR ELEVATION A
1:20

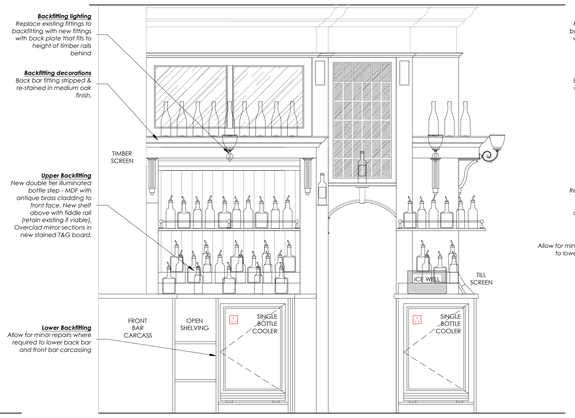

PROPOSED MAIN BACK BAR ELEVATION B
1:20

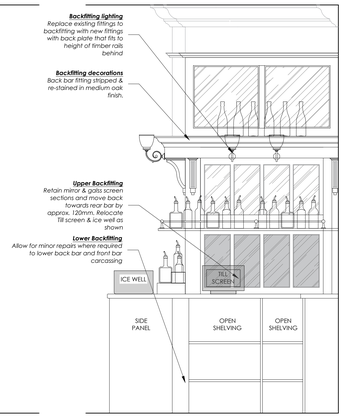

PROPOSED MAIN BACK BAR ELEVATION C
1:20

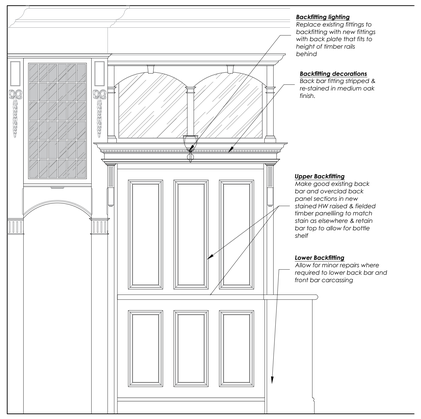

PROPOSED REAR BAR ELEVATION D
1:20

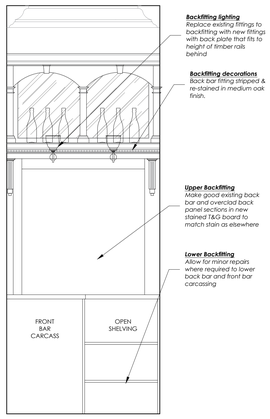

PROPOSED REAR BAR ELEVATION E
1:20

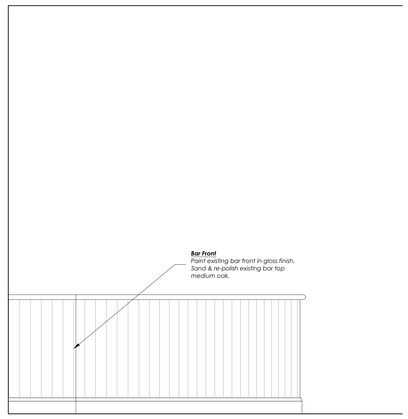

PROPOSED REAR FRONT BAR ELEVATION F
1:20

Rev	Description	By	Date
A	Updated following site meeting	ADR	10.01.25

INVENTIVE DESIGN ASSOCIATES
ARCHITECTURE & INTERIOR DESIGN

57 Station Road, Cheadle Hulme
Stockport, Greater Manchester SK8 7AA
Company Reg No: 9251414

0161 428 0310
office@inventiveda.com
www.inventiveda.com
@inventiveda

GREENE KING
Crown, 43 Monmouth St, London, WC2H 9EW
PROPOSED BAR DETAILS

DRAWN	DATE	DRAWING NO.
ADR	04-12-24	24120 - 303A
SCALE 1:20 @A0	REV. A	