The copyright in this drawing is vested in EMCOR Group (UK) plc and may not be reproduced or copied without express permission.

DRAWING/SPECIFICATION NOTES:

1. Please do not rely on accurate scaling directly from this drawing as copying/printing can affect scaling. Always check dimensions on site
2. This drawing is best printed/viewed in A1 size. All layouts are drawn in colour to best differentiate the various system elements noted and therefore it is strongly recommended that drawings are also printed in colour.
3. For details of any associated building, electrical and mechanical design elements for this project, as applicable, please refer to the project drawing and document issue (D&D) sheets for the project.
4. The existing building base layout information is as provided by the client / end user.
5. All works noted shall comply with any site specification and/or manual requirements unless not applicable or agreed to be amended/omitted by way of a formally confirmed concession(s).

TECHNICAL NOTES:

1. All layouts are subject to structural viability assessments.
2. All layouts are subject to architectural viability and compliance assessments.
3. All layouts are subject to detailed EUK site validation checks.
4. All layouts are subject to design compliance and site validation checks afforded by specialist system providers.

Elevation 3

Datum 25.000m

Datum 25.000m

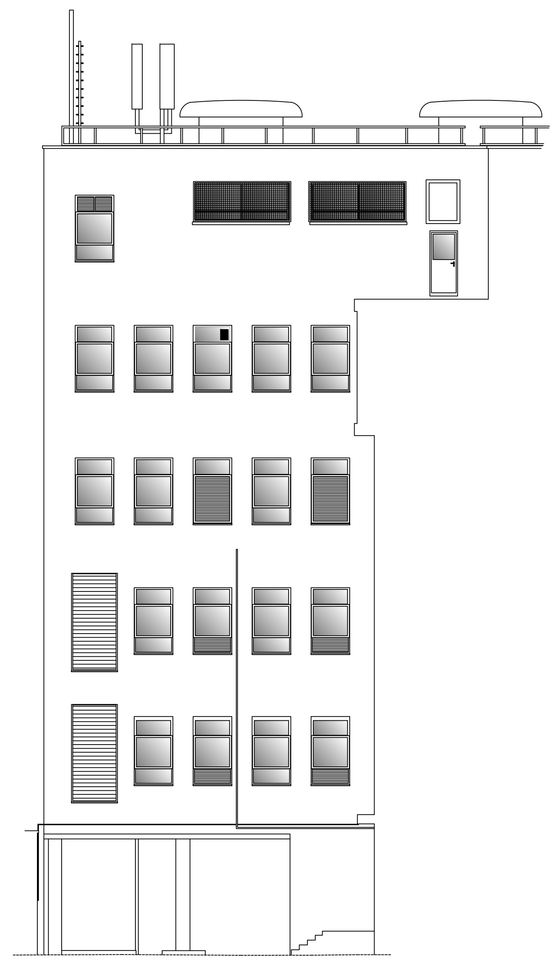

Elevation 4

Datum 25.000m

Datum 25.000m

REV	DATE	BY	DESCRIPTION
B	07/01/25	MC	Updated & Re-Issued for Planning Application
A	11/12/24	MC	Issued for Planning Application

INFORMATION

SITE:
British Telecommunications Plc
Maida Vale TE
Maida Vale
London
W9 1QB

DRAWING DESCRIPTION:
PLANNING
Proposed Elevations 3 & 4

CLIENT:
BT Group

EMCOR UK
EMCOR Group (UK) plc
1 The Crescent, Surbiton KT6 4BN
T: 0845 600 2300
E: btmetroexpansion@emcoruk.com
W: www.emcoruk.com

DRAWN BY:	CHECKED BY:
MC	MT
DATE: December 2024	PROJECT REFERENCE: MVALE
SCALE: As Noted @ A0	DRAWING No: MVALEDNO/P004 Rev B

Propoesed Elevations 3 & 4 - Scale 1:100 @ A0