Imperial Scale

0 10ft 20ft 30ft

0 1m 2m 3m 4m 5m 6m 7m 8m 9m 10m

Metric Scale 1:50

# PROPOSED




Ground Floor Plan 1:50




First Floor Plan 1:50

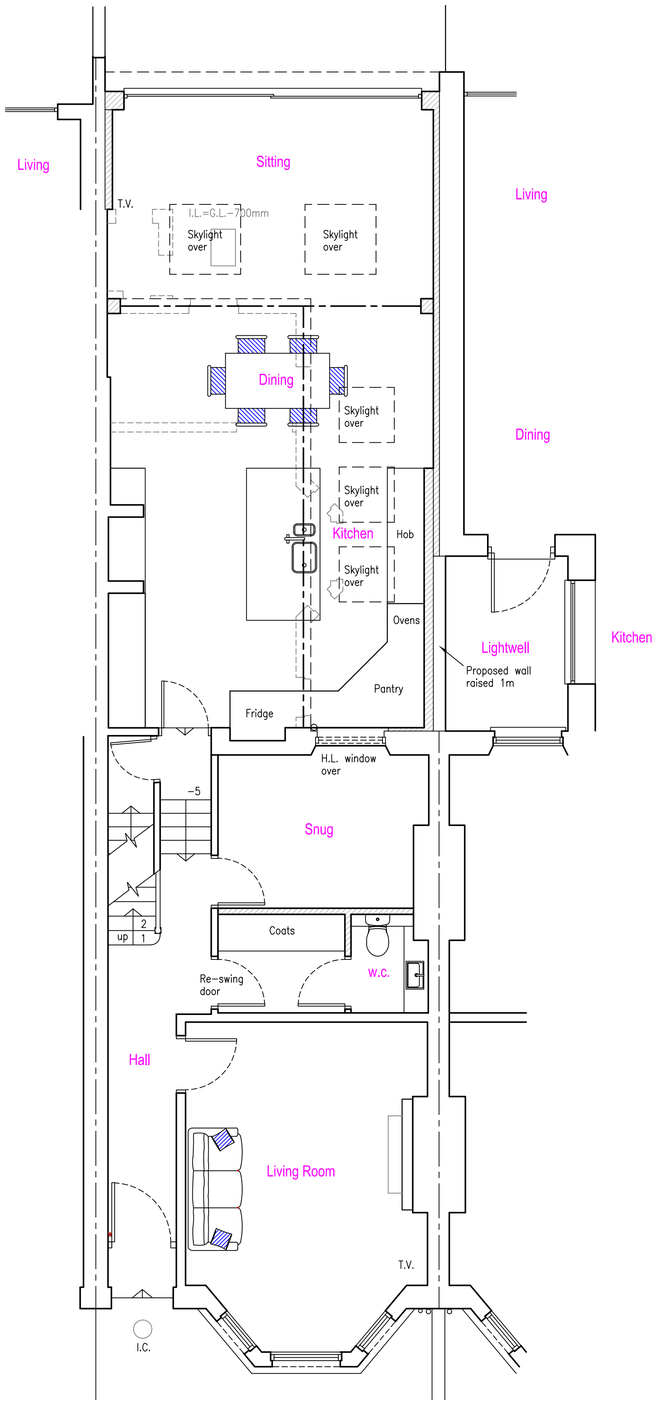


Second Floor Plan 1:50

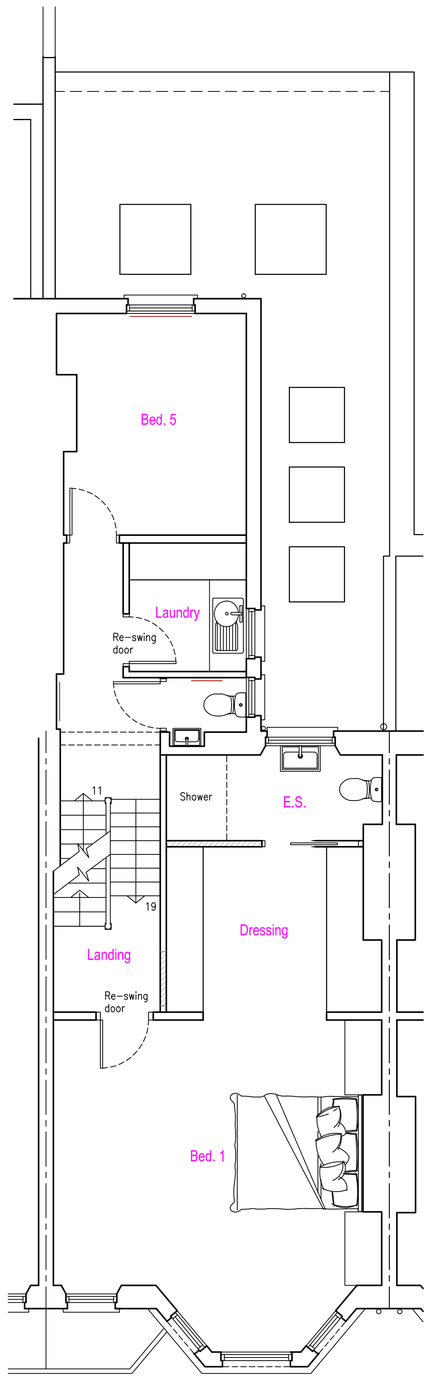


Third Floor Plan 1:50

General notes:

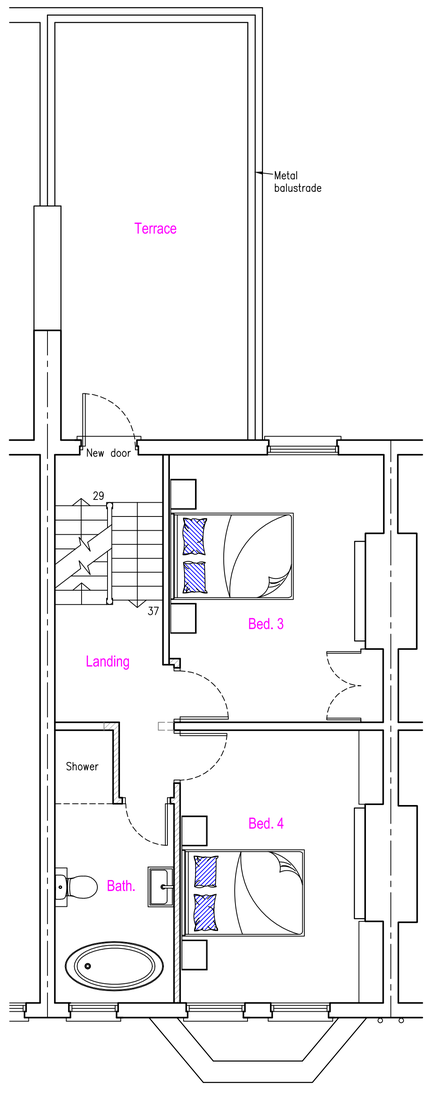FOR PLANNING PURPOSES ONLY
(currently excludes construction detail)

| Date | Revisions |
|---|---|

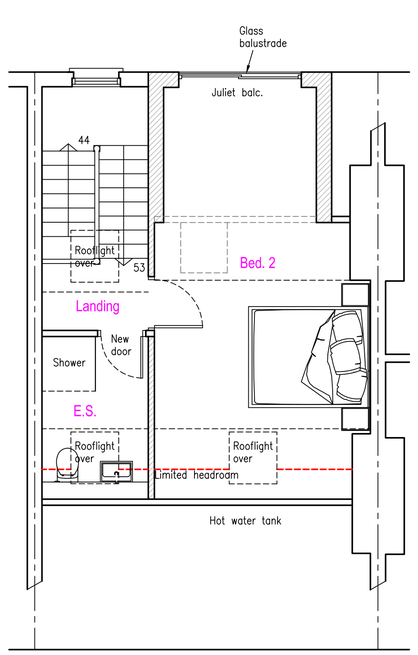© copyright

ABRACAD
The Atrium, Brood Lane, Bracknell, Berkshire, RG12 9BX
01344 481047 / 07763 058779
services@abracad.co.uk
www.abracad.co.uk
Established in 1982
Firmness Commodity Delight

Client
Mr & Mrs Mathias

Job Title
Proposed extension & alterations at:
93 Savernake Road,
London,
NW3 2LG

Drawing Title
Proposed Floor Plans

Scale 1:50 (plot at oversize A1)

Date Jan. 2025

Drawn by A. Lloyd Architect

Drg No MAT/03

Rev