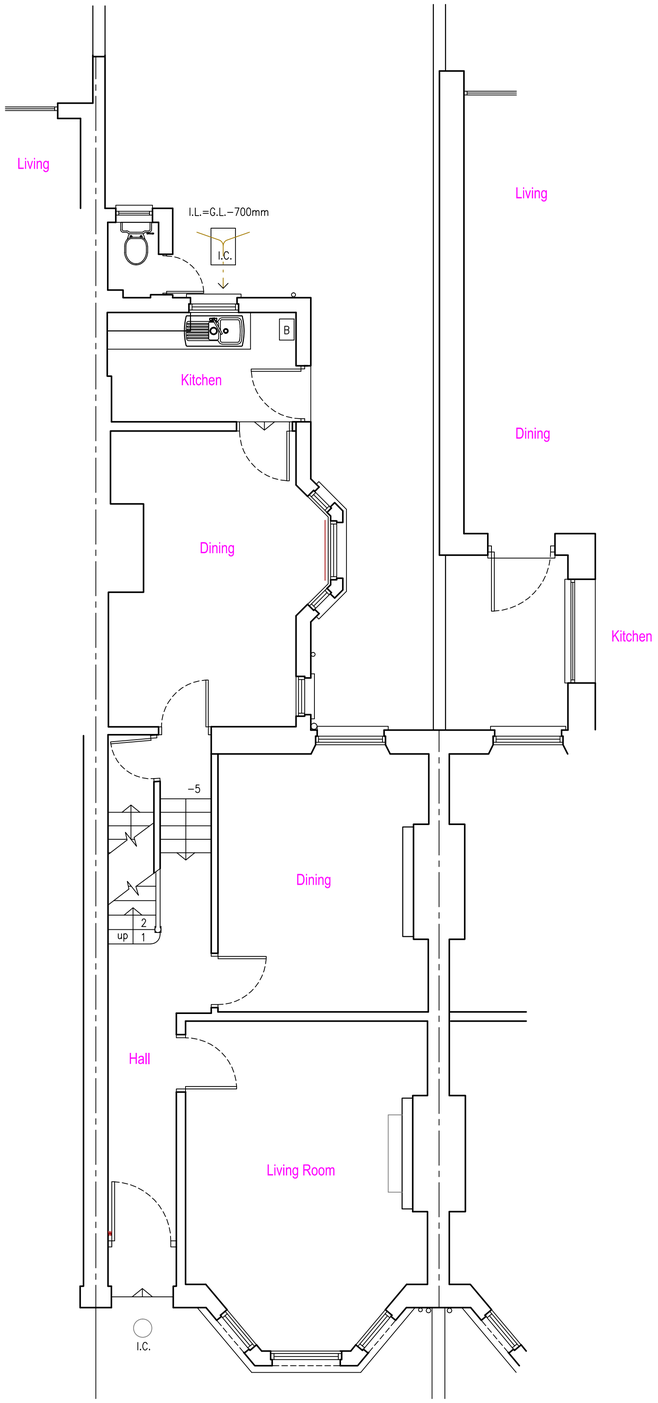

Ground Floor Plan 1:50

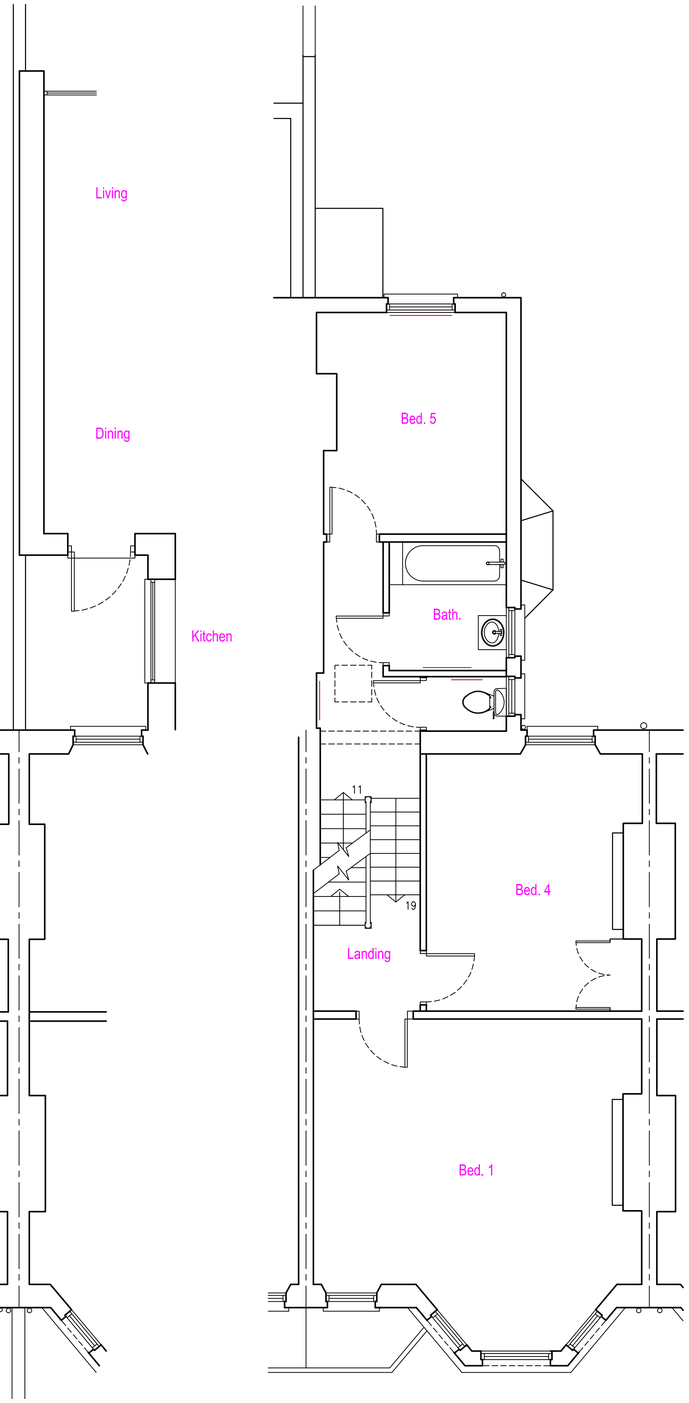

First Floor Plan 1:50

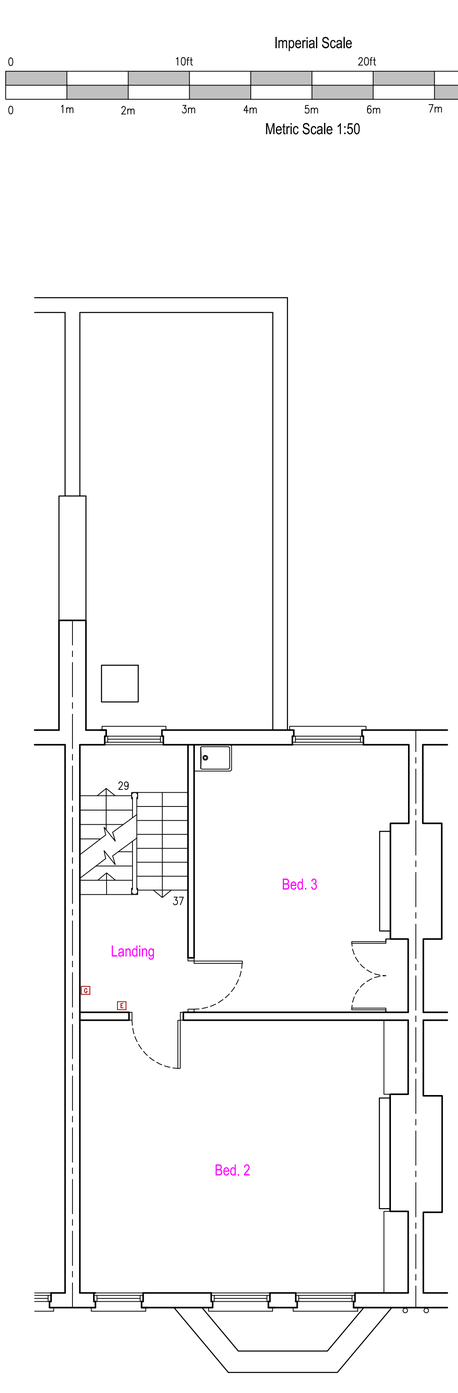

Second Floor Plan 1:50

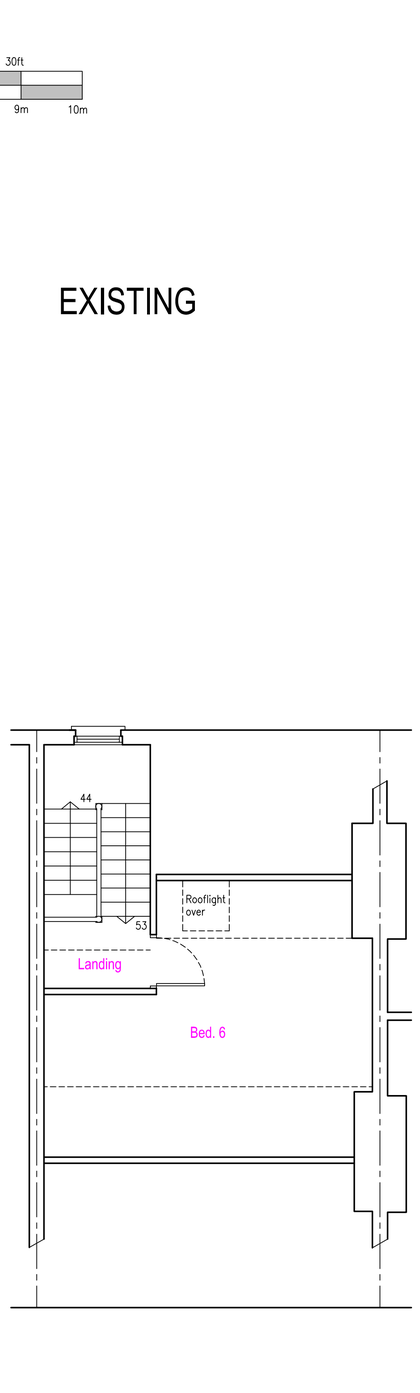

Third Floor Plan 1:50

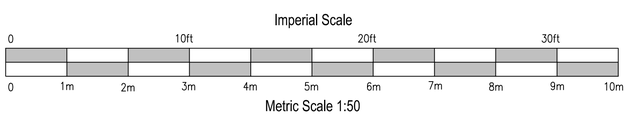

EXISTING

General notes:

Date	Revisions

© copyright

ABRACAD
The Atrium, Broad Lane, Bracknell, Berkshire, RG12 9BX
01344 481041 / 07763 058779
services@abracad.co.uk
www.abracad.co.uk
Established in 1982
Firmness Commodity Delight

Client
Mr & Mrs Mathias

Job Title
Proposed extension & alterations at:
93 Savernake Road,
London,
NW3 2LG

Drawing Title
Existing Floor Plans

Scale 1:50 (plot at oversize A1)

Date Dec. 2024

Drawn by A. Lloyd Architect

Drg No MAT/01

Rev