REVISION 2

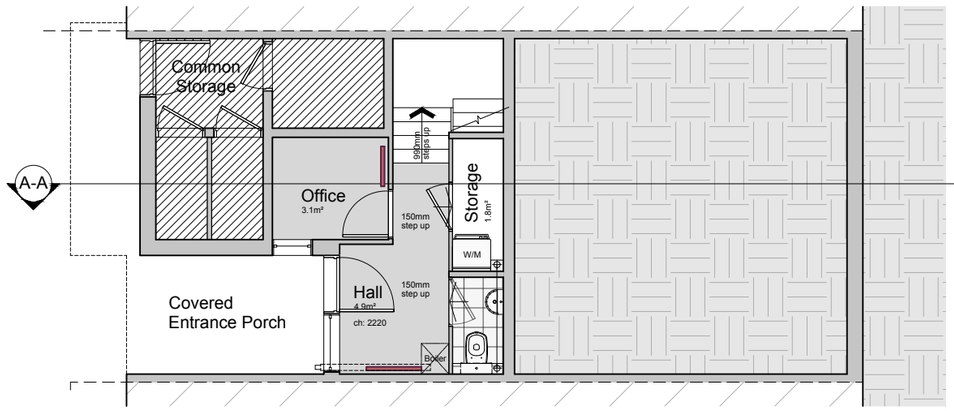

Proposed Lower Ground Floor Plan

scale 1:100 @ A3

0 1 2 3 4 5 M

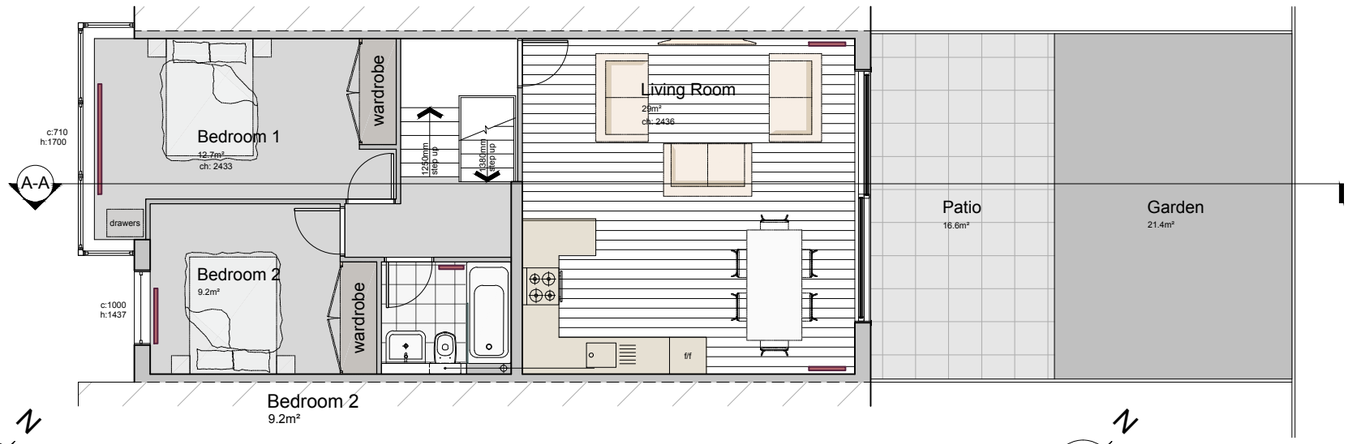

Proposed Upper Ground Floor Plan

scale 1:100 @ A3

0 1 2 3 4 5 M

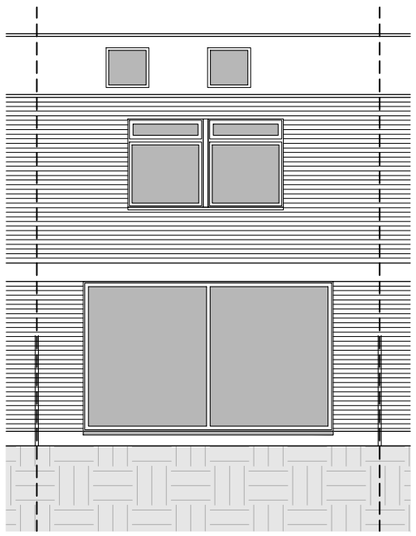

Proposed Rear Elevation

scale 1:100 @ A3

0 1 2 3 4 5 M

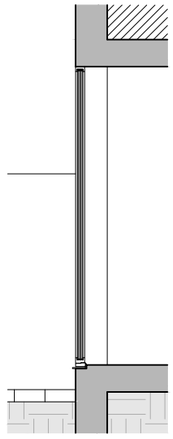

Proposed Section

(Through proposed door system)
scale 1:50 @ A3

0 500 1000 1500 mm

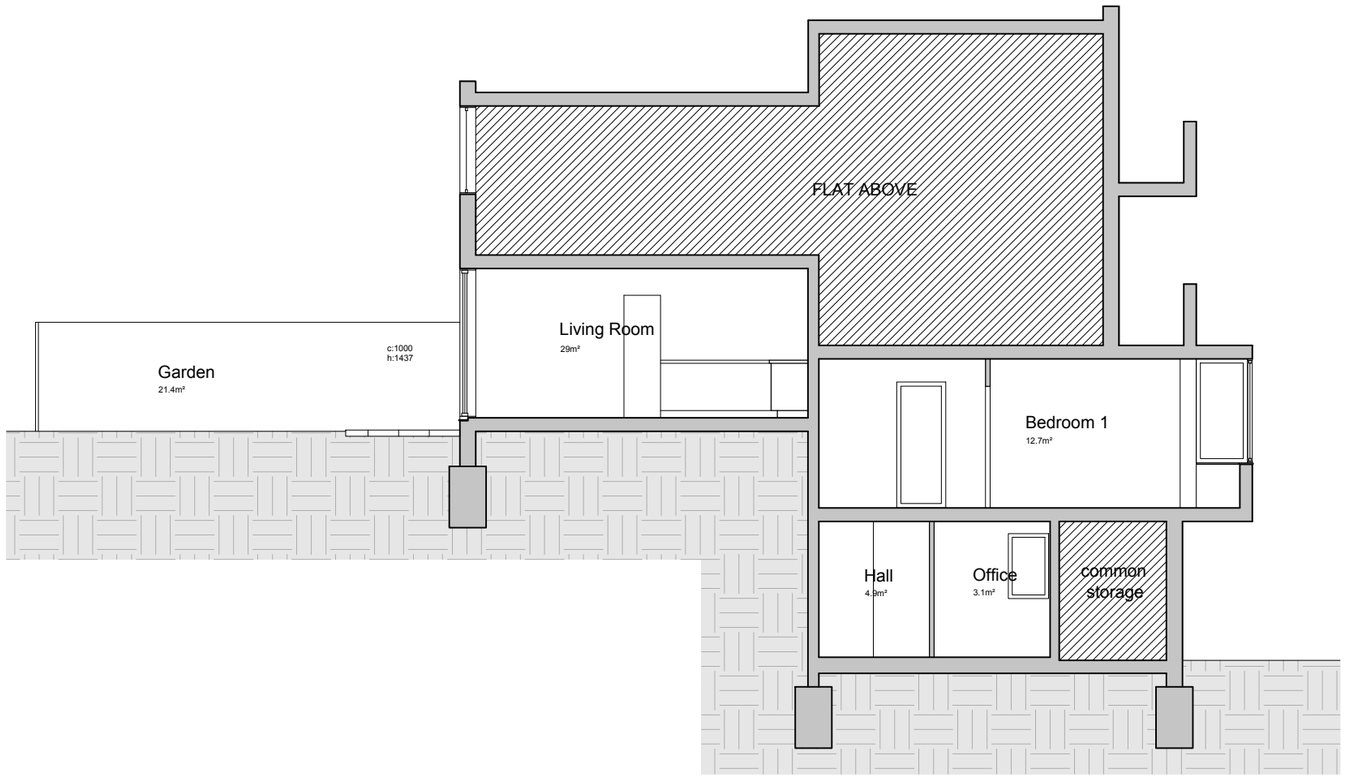

Proposed Section A-A

scale 1:100 @ A3

0 1 2 3 4 5 M

PROJECT: Flat 41 Broxwood Way, Primose Hill, NW8 7QJ	DRAWING TITLE: Proposed Plans, Elevation and Section A-A	DRAWING NO.: 426/24-PL-03	REV NO.: 02	
REV. / REVISION DETAILS / DRAWN / CHECKED / APPROVED	SCALE: A1: 1/50 I A3: 1/100	PJ CODE / DRAWN / CHECKED / APPROVED		