MATERIALS KEY

1. BROWN CONCRETE ROOF TILES
2. NATURAL BLUE/ GREY SLATE
3. LONDON STOCK BRICKWORK
4. WHITE PAINTED STONE DETAILING
5. TIMBER DOUBLE GLAZED SASH WINDOW WITH WHITE PAINTED STONE CILLS
6. TIMBER DOOR
7. TIMBER FASCIA AND BLACK uPVC GUTTERS AND DOWNPIPES
8. ALUMINIUM RECESSED ROOFLIGHT
9. ALUMINIUM PROFILED (CAST IRON DETAILED) RAINWATER GOODS
10. ALUMINIUM DOUBLE GLAZED GREY WINDOWS / DOORS
11. METAL BLACK PAINTED RAILINGS
12. LEAD CLAD DORMER WINDOW

Front Elevation




Rear Elevation




Side Elevation

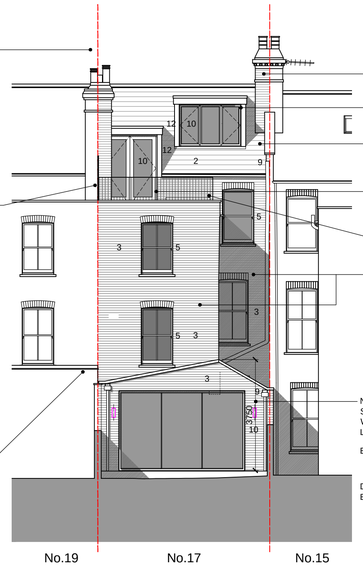


Section A-A

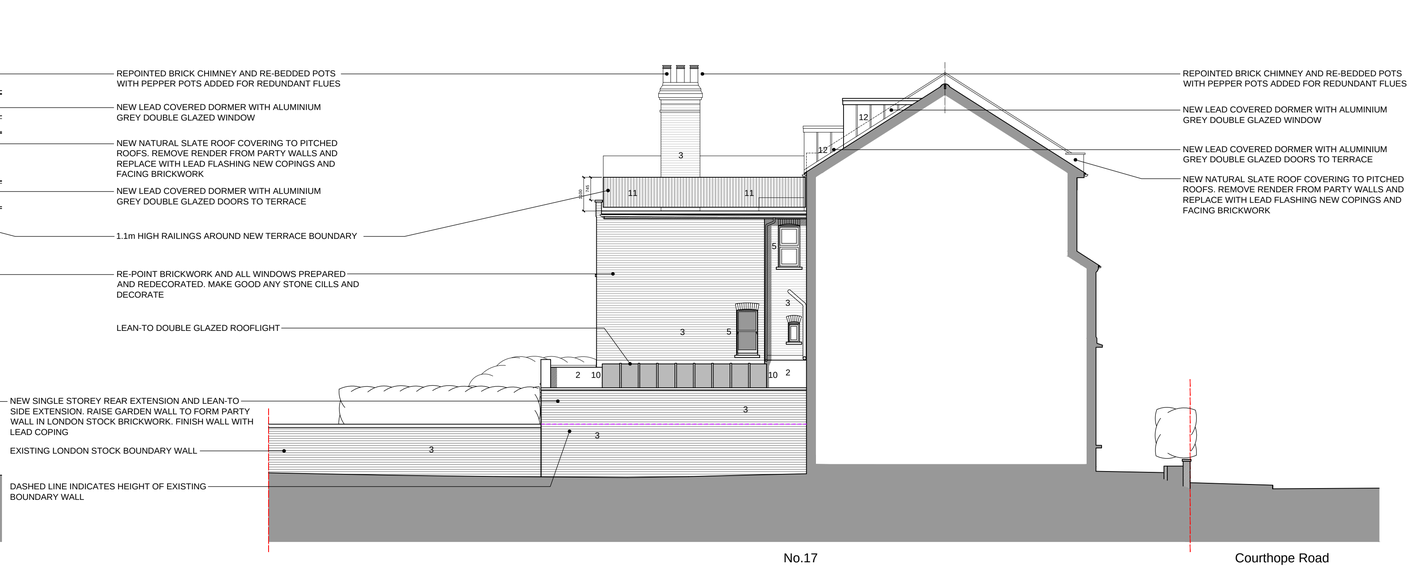


Section B-B

0 0.5m 1m 2m 3m 4m 5m

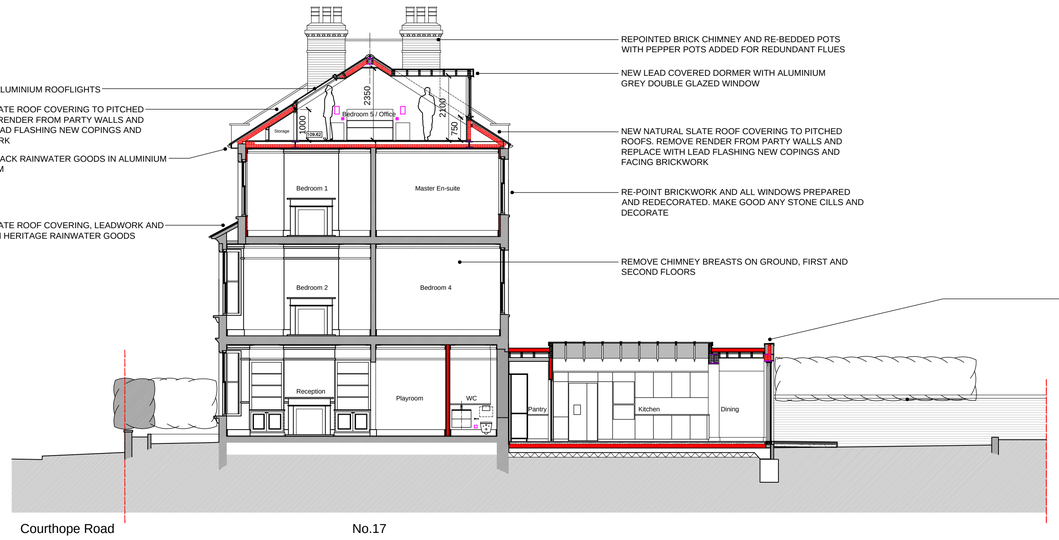Scale Bar for Plans, Elevations & Sections

STAC architecture SNAITH+THRUSH ARCHITECT COLLABORATION

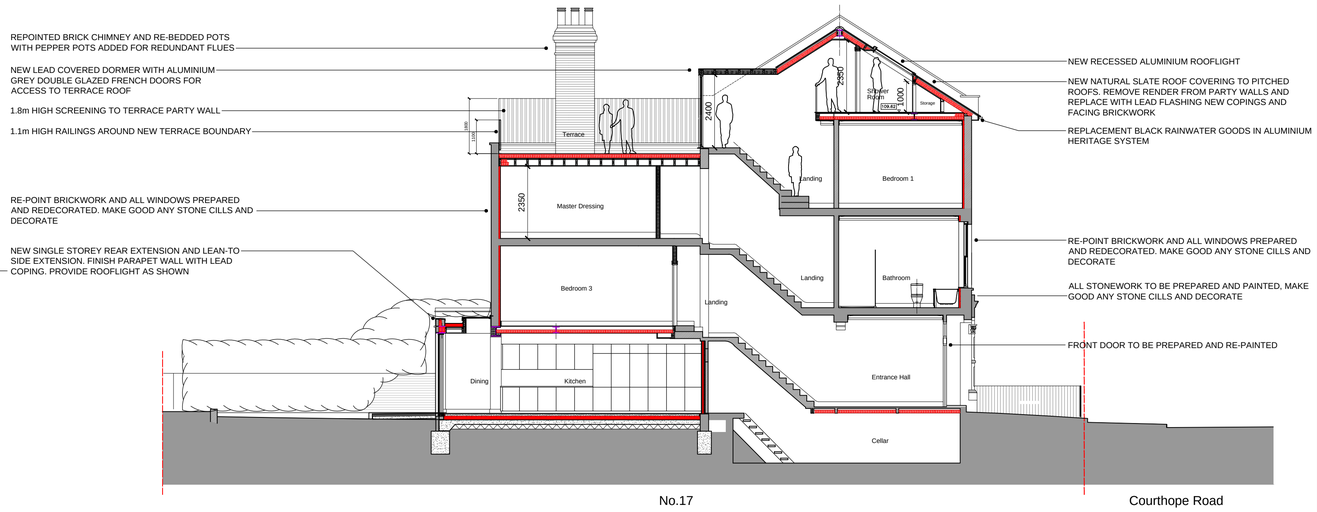
STAC Architecture Limited
www.stac-architecture.com
info@stac-architecture.com


Client: Mr & Mrs Markham

Project: Rear Extension, Loft Extension and Internal Alterations
17 Courthope Road, London. NW3 2LE

General Notes:

All dimensions to be checked on site prior to commencement of any works, and/or preparation of any shop drawings.

Sizes of and dimensions to any structural elements are indicative only. See structural engineers drawings for actual sizes / dimensions.

Sizes of and dimensions to any service elements are indicative only. See service engineers drawings for actual sizes and dimensions

[redacted]

This drawing is to be read in conjunction with all other architects drawings, specifications and all other consultants' information.

All proprietary systems shown on this drawing are to be installed strictly in accordance with the manufacturers / suppliers recommended details.

Any discrepancies between information shown on this drawing and any other contract information or manufacturers / suppliers recommendations is to be brought to the attention of the architect.

Drawing Notes:

| Status | Revision | Date |
|---|---|---|
| P1 | ISSUED FOR PLANNING | 29.11.24 |
| P2 | ROOFLIGHTS AMENDED | 17.01.25 |

Drawing Status: FOR PLANNING

Drawing: GENERAL ARRANGEMENT
ELEVATIONS AND SECTIONS A-A & B-B AS PROPOSED

| Drawn | Checked | Date | Scale |
|---|---|---|---|
| DS | | Oct'24 | 1:100@A1 |

| Project | Reference | Number | Revision |
|---|---|---|---|
| 0350 | D | 03 | P2 |