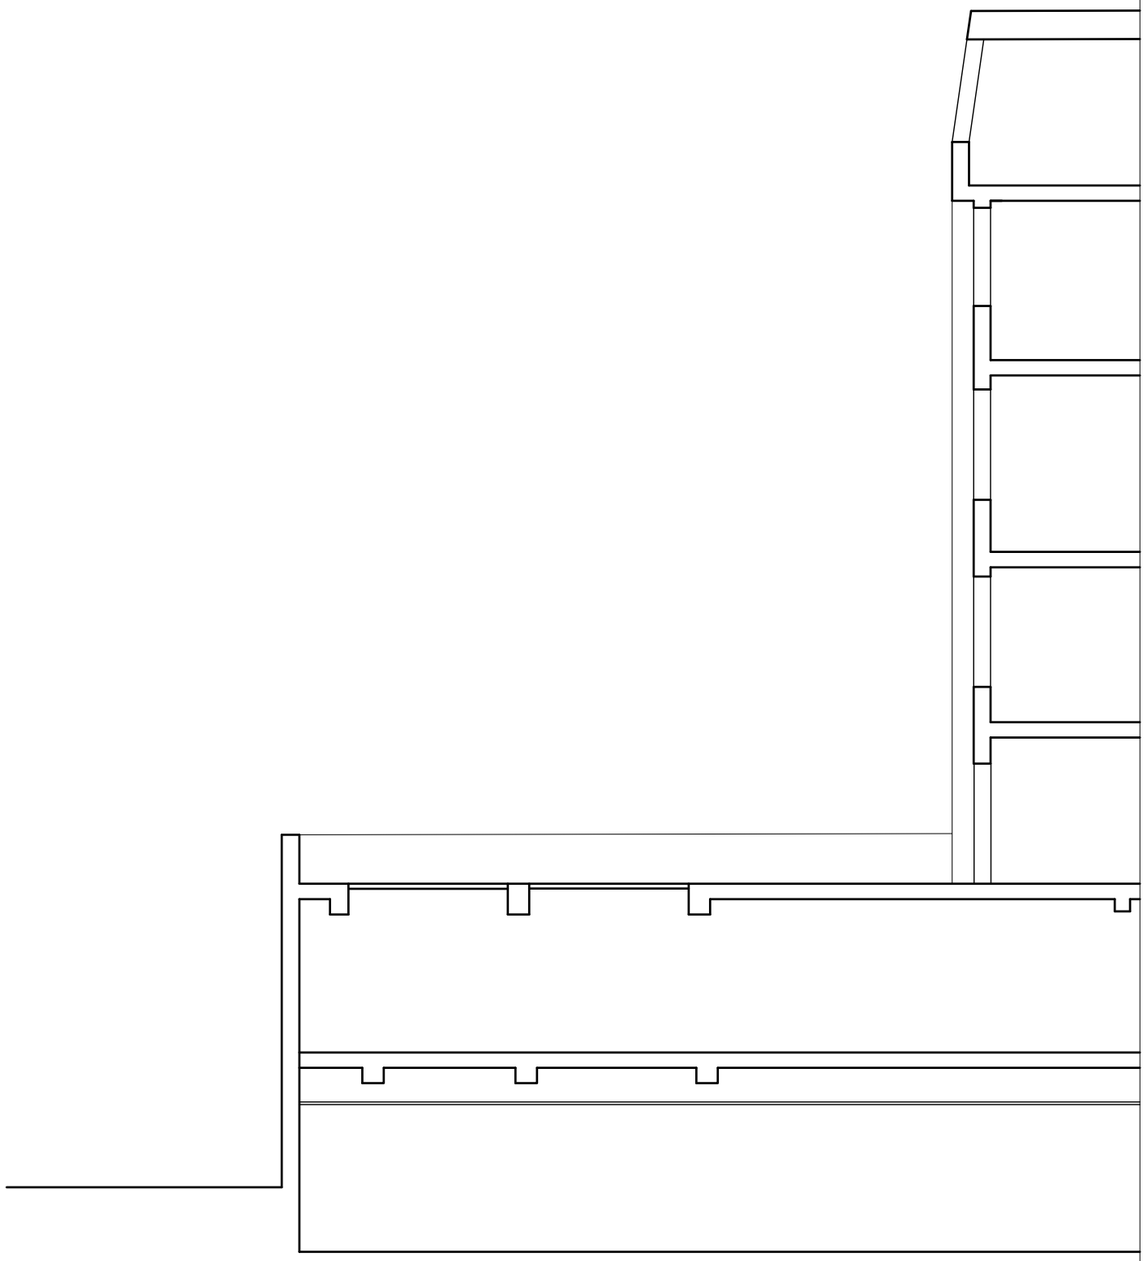

SECTION

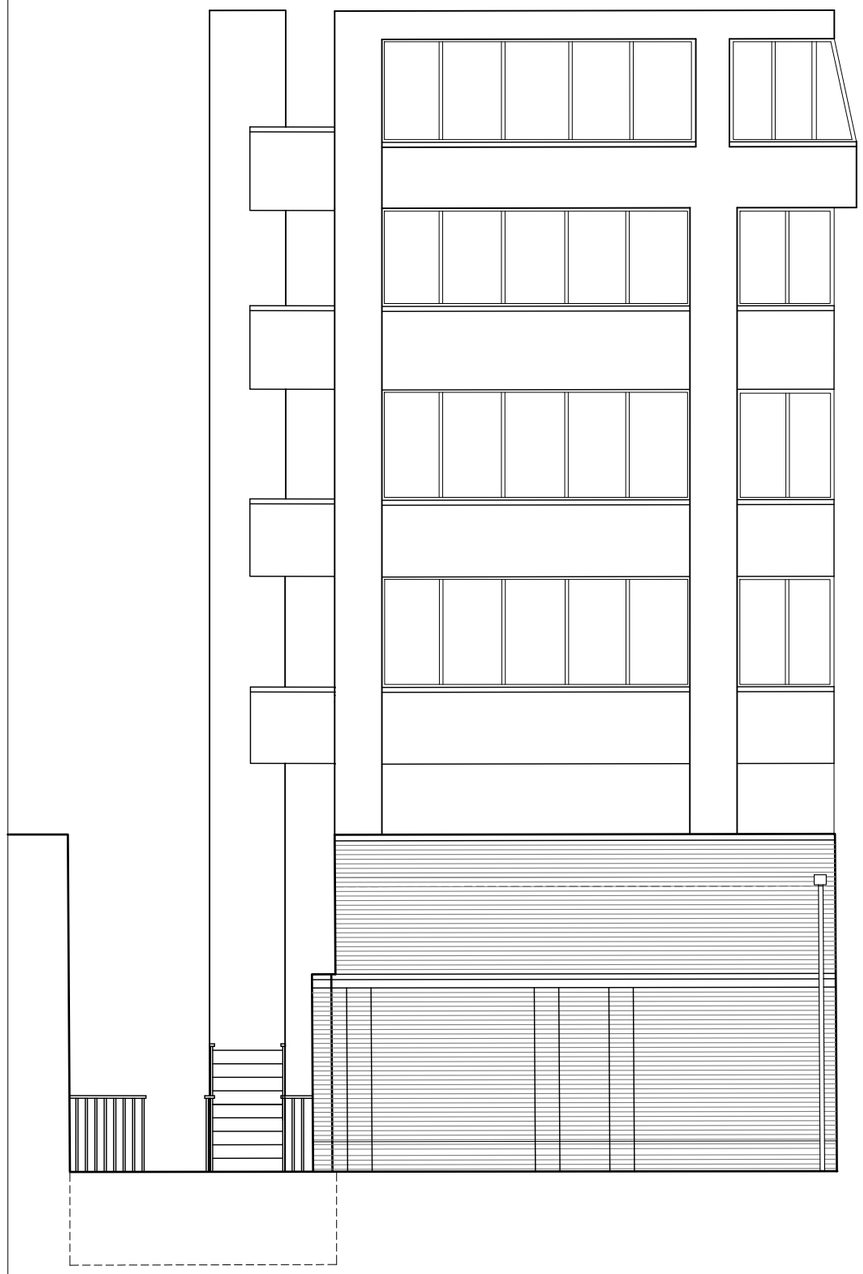

REAR ELEVATION

0 1m 2 3 4 5

Client BAYLEY & SAGE Job Title 25/26 HAMPSTEAD HIGH STREET LONDON, NW3 1QA	Drawing Title EXISTING REAR ELEVATION & SECTION Drawing Status FOR INFO Drawn By / Checked By LT	Scale 1:100 @ A3 Date NOV 2024 Drawing No. 2880 - 04 Rev. -	Revisions Rev. Date. Description		All site dimensions and levels to be verified by contractors and subcontractors on site prior to manufacture Do not Scale from this drawing To be read in conjunction with all other drawings and contract documentation Contractor to refer to all relevant consultants and engineers drawings throughout the course of the works All works to comply to local authority requirements Any errors, dimensional discrepancies or omissions to be reported to Inature prior to manufacture Drawing is for design intent only

inature
architecture & design

www.inature.co.uk
T. 0207 223 8100
T. 01273 710 056

© inature