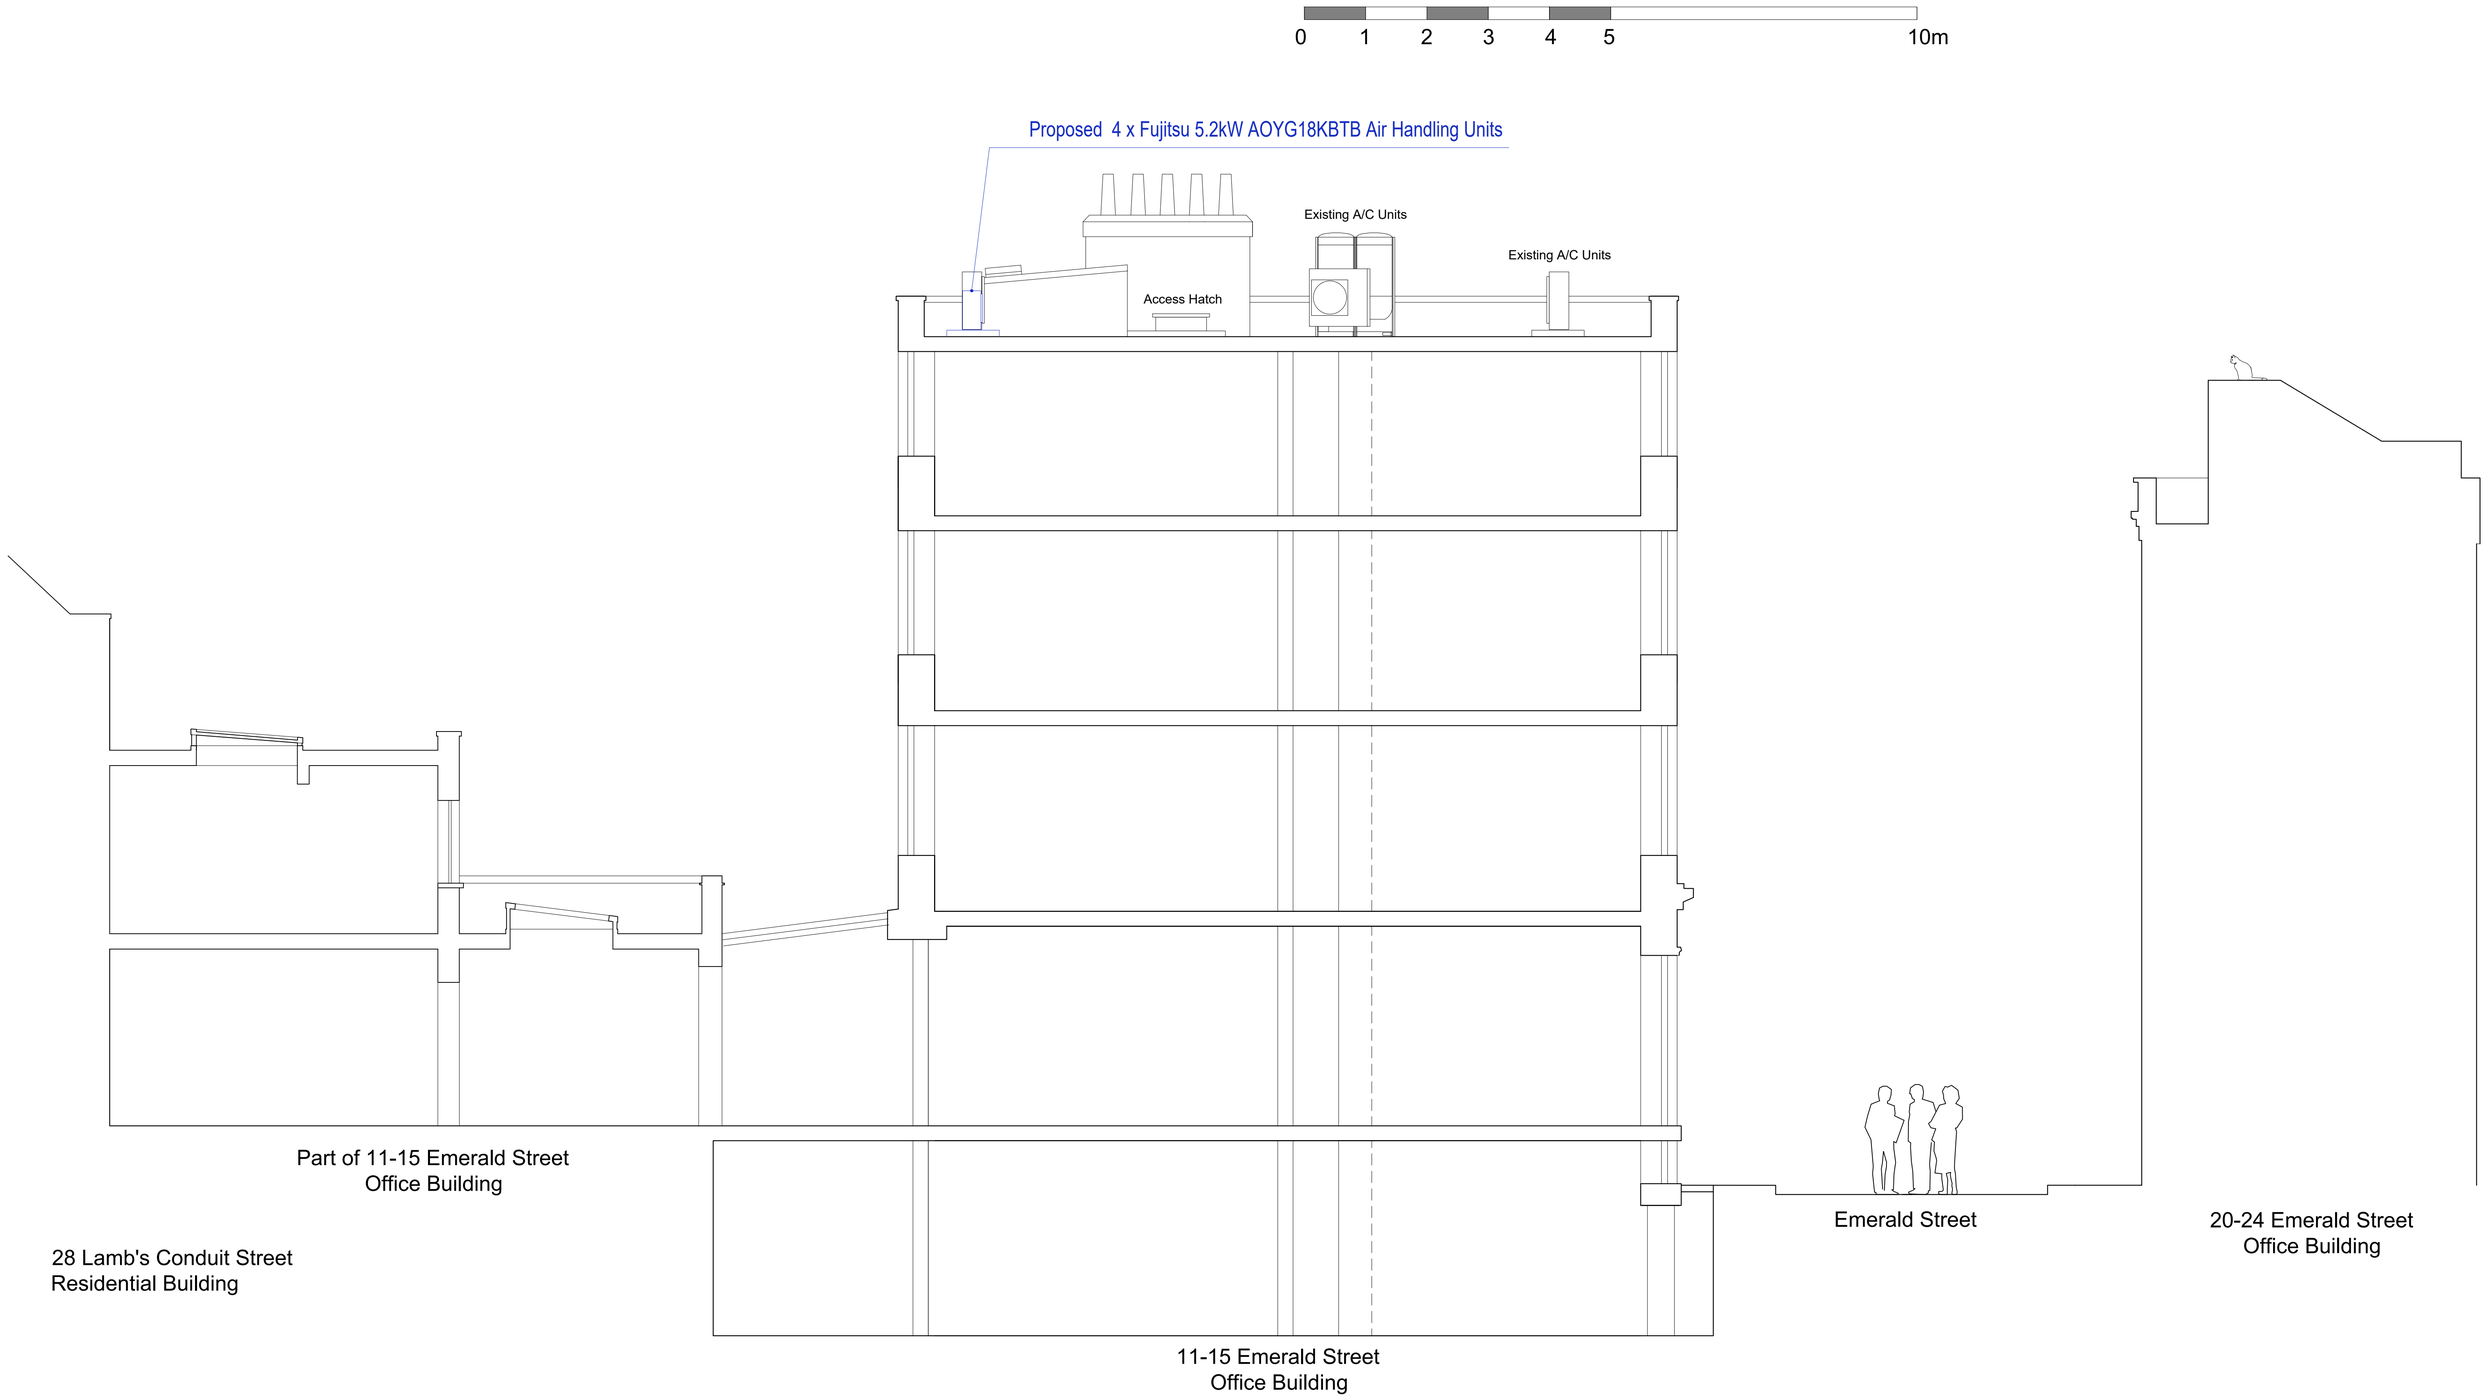

AGA Projects Ltd, 48 St John's Road, Westcliff-on-Sea SS0 7JZ t: 020 8123 8753 www.agaprojects.co.uk

© AGA Projects Limited

This drawing is protected under Copyright and at no time should any portion be reproduced or copied without the permission of the Architect (Design Copyright Act 1968)

The drawing is supplied without liability for any errors or omissions

Revision	Description	Date
0	Planning Issue	12 Jan 2025

Project: 11-15 Emerald Street London WC1N 3QL

Drawing Title: Proposed Section 1

Scale: 1:50 @ A1, 1:100 @ A3

Date: 12 Jan 2025

Drawn by: AK

Checked by: GK

Project Stage: PLANNING APPLICATION

Project: 240616 - Drawing: 204 - Stage: PA - Rev: 0