FOR CONTINUATION SEE DETAIL BELOW

FOR CONTINUATION SEE DRAWING SW001-MBP-1110-A-01-DDG-C-0503

IMPORTANT NOTE: CAUTION

CONSTRUCTION WARNING

ALL INFORMATION SHOWN ON THIS DRAWING FOR UNDERGROUND SERVICES/STATUTORY UNDERTAKERS' PLANT IS APPROXIMATE AND IS *PROVIDED FOR THE CONTRACTOR'S INFORMATION ONLY*. IT SHOULD NOT BE RELIED ON FOR EXCAVATION OR ANY OTHER WORKS PURPOSES AND CONTRACTORS MUST SATISFY THEMSELVES OF THEIR LOCATIONS PRIOR TO THE COMMENCEMENT OF WORKS.

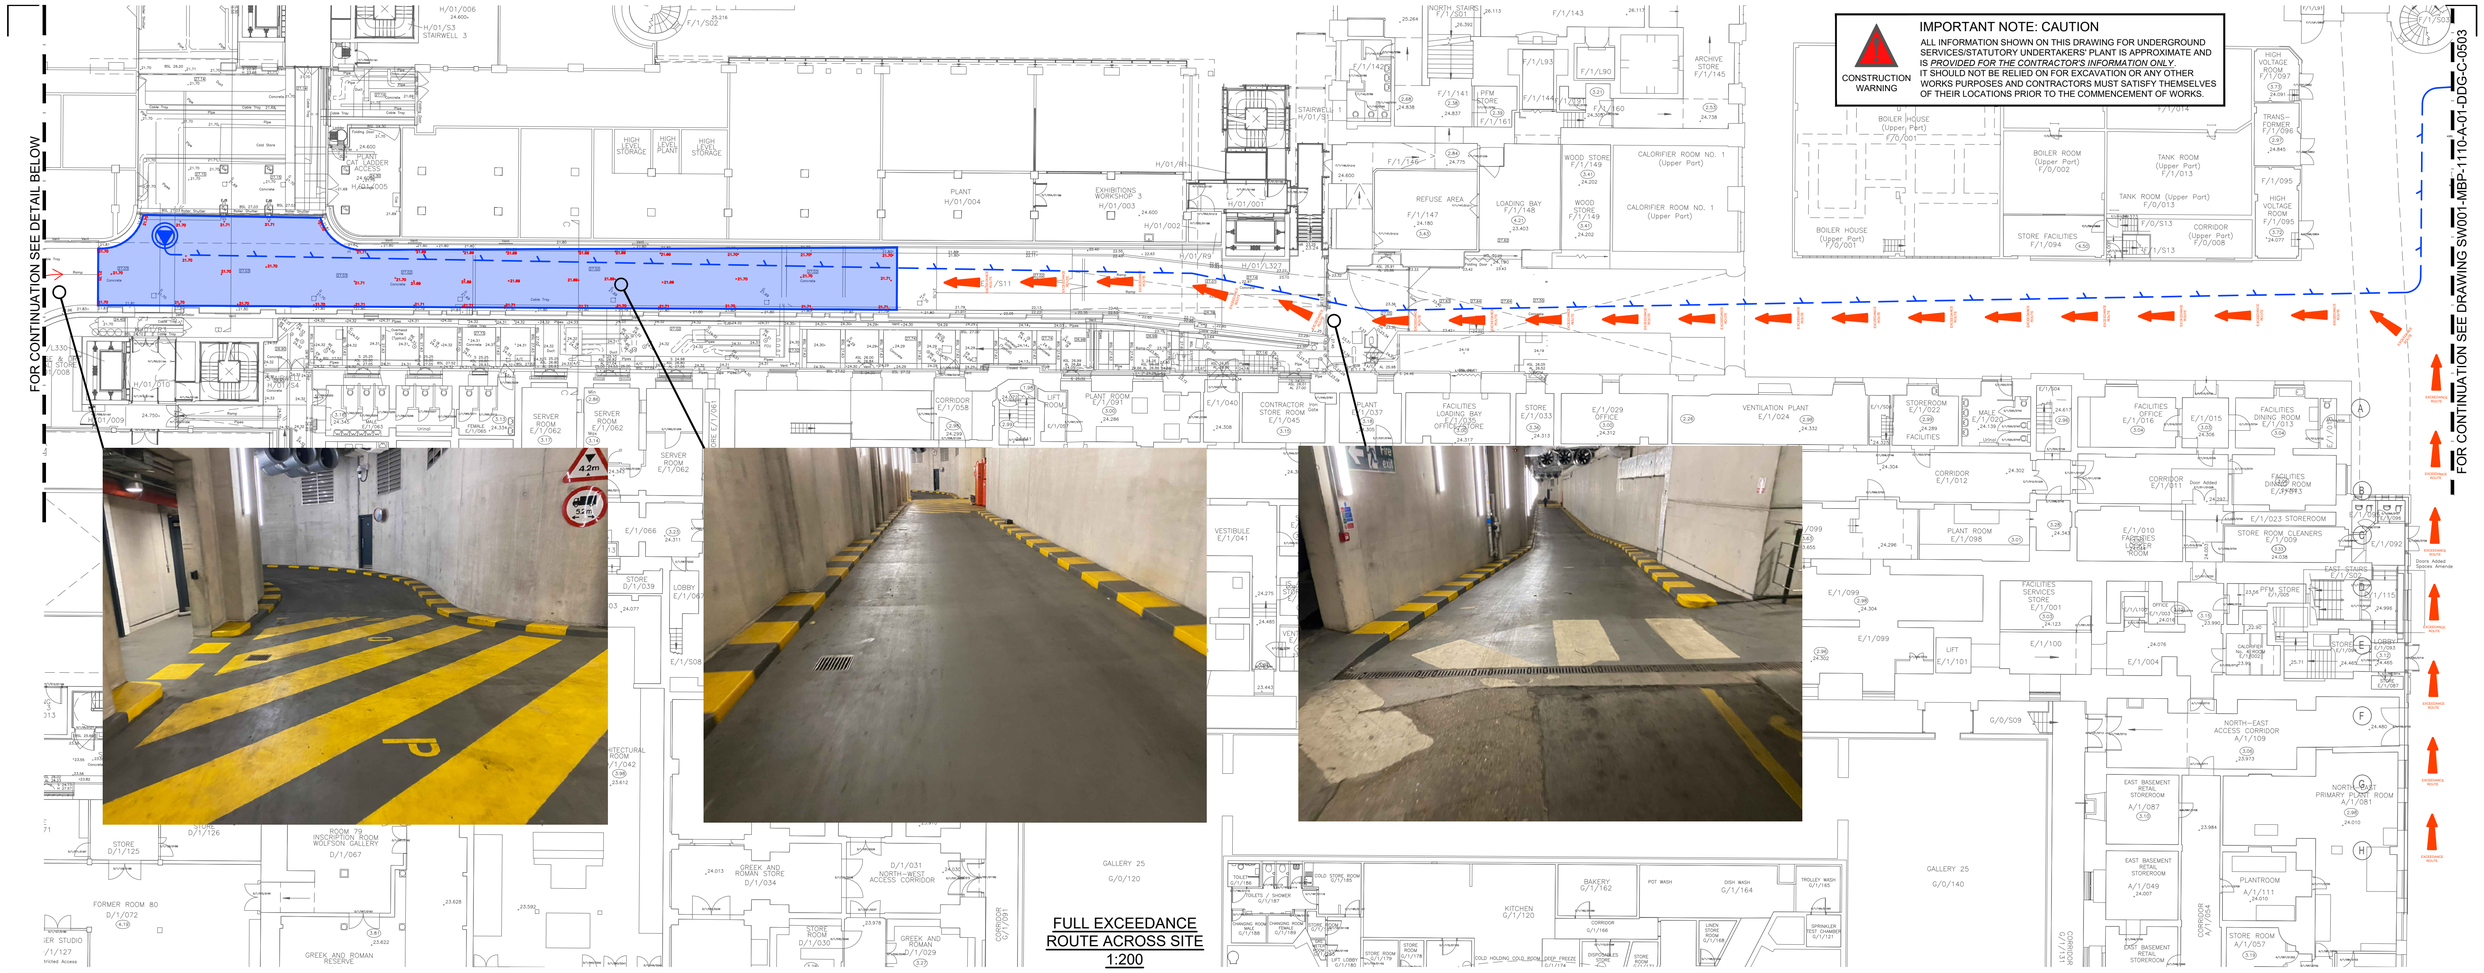

FULL EXCEEDANCE ROUTE ACROSS SITE
1:200

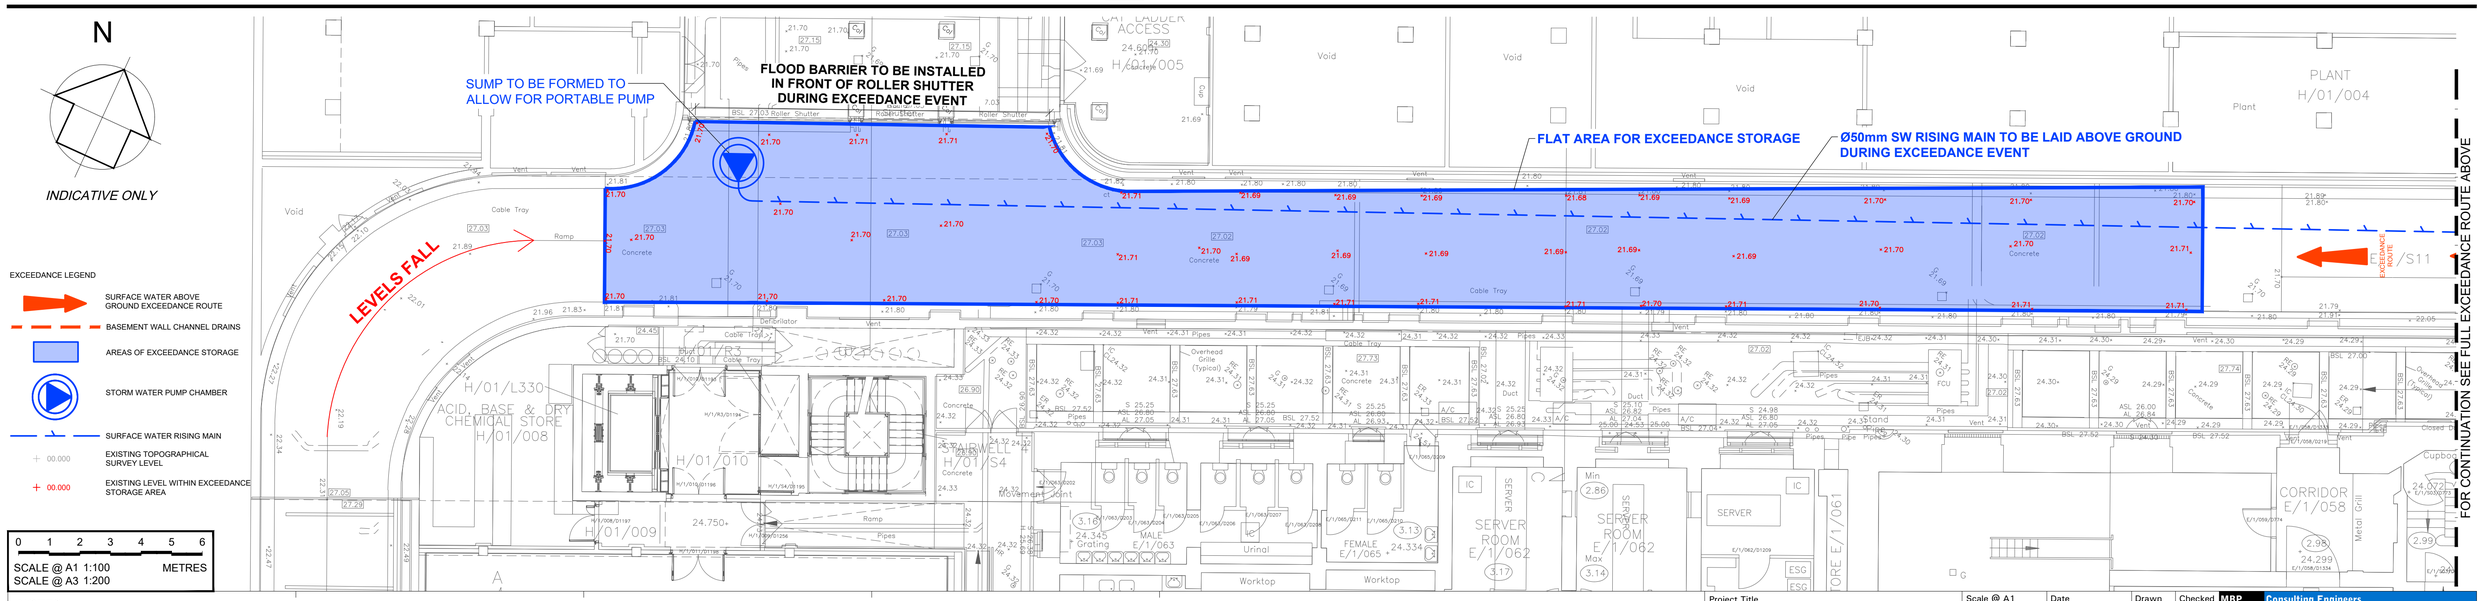

EXCEEDANCE LEGEND

- SURFACE WATER ABOVE GROUND EXCEEDANCE ROUTE
- BASEMENT WALL CHANNEL DRAINS
- AREAS OF EXCEEDANCE STORAGE
- STORM WATER PUMP CHAMBER
- SURFACE WATER RISING MAIN
- 00.000 EXISTING TOPOGRAPHICAL SURVEY LEVEL
- 00.000 EXISTING LEVEL WITHIN EXCEEDANCE STORAGE AREA

0 1 2 3 4 5 6
SCALE @ A1 1:100 METRES
SCALE @ A3 1:200

TERMINATION OF EXCEEDANCE ROUTE
1:100

NOTES:

1. THIS DRAWING TO BE READ IN CONJUNCTION WITH ALL RELEVANT ARCHITECTS AND ENGINEERS DRAWINGS AND SPECIFICATIONS.
2. FOR SETTING OUT REFER TO ARCHITECT'S DRAWINGS.
3. ALL DIMENSIONS ARE IN MILLIMETRES (mm) UNLESS NOTED OTHERWISE.
4. DO NOT SCALE FROM THE DRAWING OR THE COMPUTER DIGITAL DATA. ONLY FIGURED DIMENSIONS TO BE USED.

Rev	Date	Description	By
P02	24/01/25	SCALE BAR ADDED	JLM
P01	22/01/25	PRELIMINARY ISSUE	JLM

Project Title
BRITISH MUSEUM EAST ROAD BUILDING

Drawing Title
EXCEEDANCE ROUTING SHEET 2 OF 2

Scale @ A1	Date	Drawn	Checked
AS SHOWN	22/01/25	SPB	CDF

Drawing Status: **SO - WORK IN PROGRESS**
Revision: **P02**

Project Drawing ID: **SW001-MBP-1110-A-01-DDG-C-0504**
Project Originator Volume Level Type Role Number

MBP Consulting Engineers
88 Kingsway
London WC2B 6AA
T 020 7240 1191
E london@mbp-uk.com
W mbp-uk.com

MBP Ltd is the trading name of Michael Barclay Projects Ltd a Limited Company registered in England and Wales - Reg No 11536891- Registered address 88 Kingsway, London, WC2B 6AA

Copyright MBP Ltd © All rights described in chapter IV of the Copyright Designs and Patents Act 1988 have been generally asserted.