"Copyright in this drawing remains with the designer. Responsibility is not accepted for errors made by others in scaling from this drawing. All construction information should be taken from figured dimensions only. Check all dimensions on site. In case of any discrepancy, refer query to the designer."

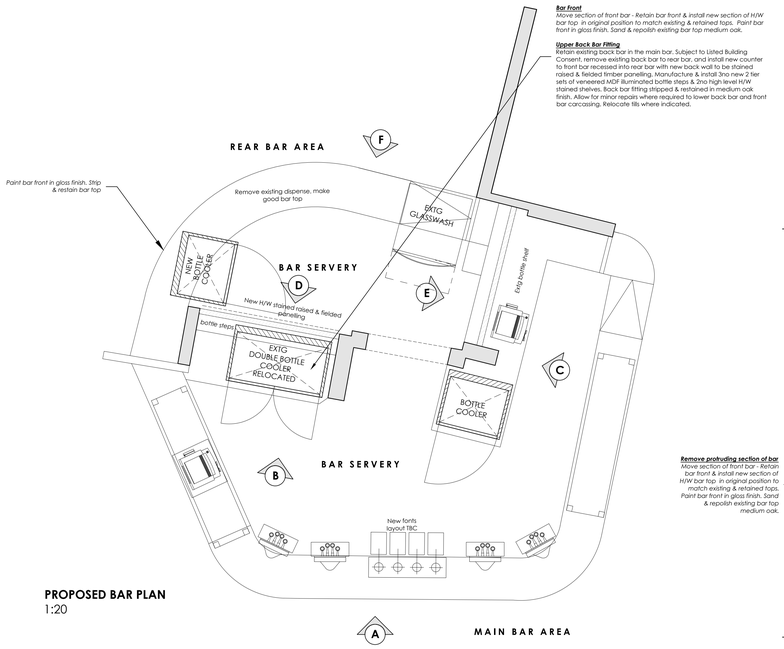

PROPOSED BAR PLAN
1:20

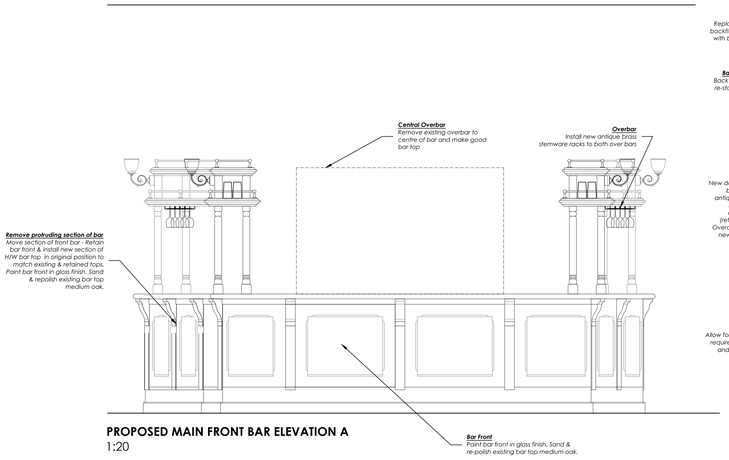

PROPOSED MAIN FRONT BAR ELEVATION A
1:20

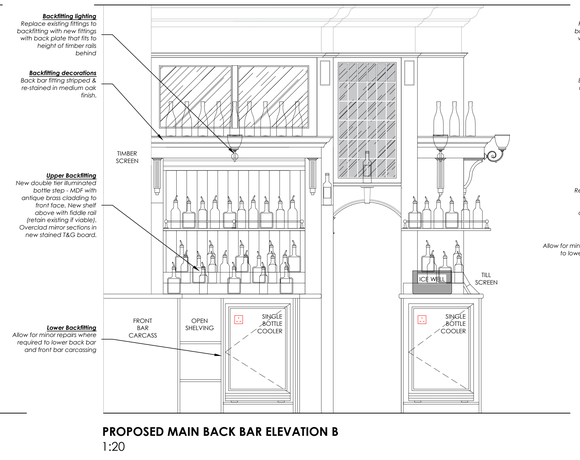

PROPOSED MAIN BACK BAR ELEVATION B
1:20

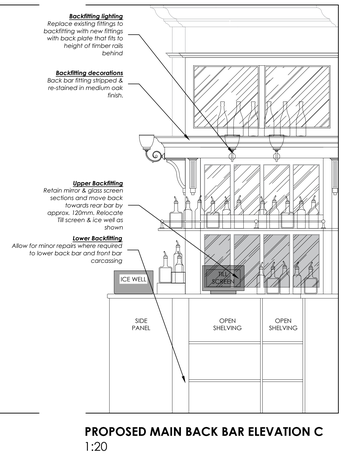

PROPOSED MAIN BACK BAR ELEVATION C
1:20

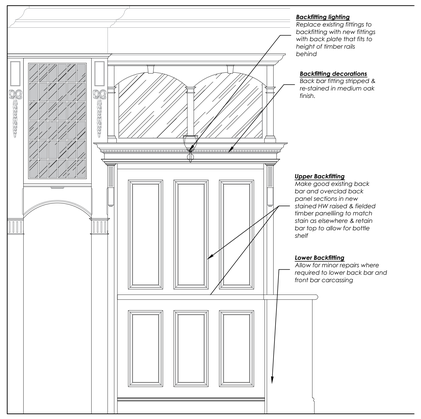

PROPOSED REAR BAR ELEVATION D
1:20

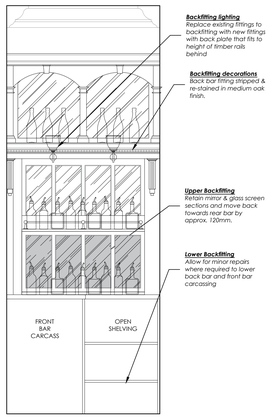

PROPOSED REAR BAR ELEVATION E
1:20

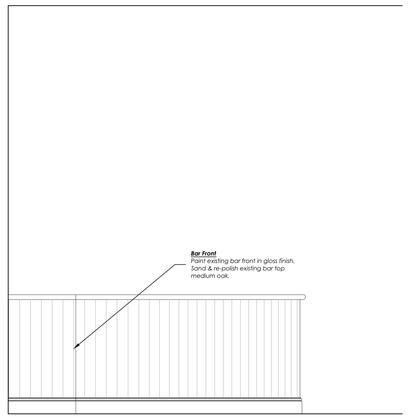

PROPOSED REAR FRONT BAR ELEVATION F
1:20

Rev	Description	By	Date
D	Updated following Pre-start Meeting	CM	03.02.25
C	Updated following review	ADR	29.01.25
B	Updates to bar fonts	CM	16-01-25
A	Updated following site meeting	ADR	10.01.25

INVENTIVE DESIGN ASSOCIATES
ARCHITECTURE & INTERIOR DESIGN

57 Station Road, Cheadle Hulme
Stockport, Greater Manchester SK8 7AA
Company Reg No: 9251414

0161 428 0310
office@inventiveda.com
www.inventiveda.com
@inventiveda

GREENE KING
Crown, 43 Monmouth St, London, WC2H 9EW
PROPOSED BAR DETAILS

DRAWN	DATE	DRAWING NO.
ADR	04-12-24	24120 - 303D
SCALE 1:20 @A0	REV. D	