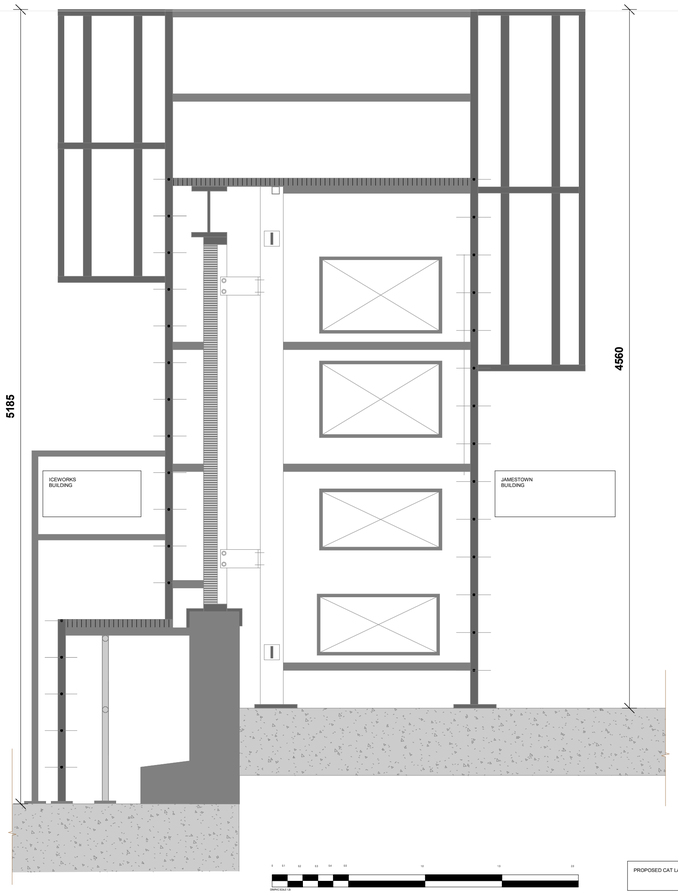

0 0.1 0.2 0.3 0.4 0.5 1 1.5 2

SCALE 1:20

PROPOSED CAT LADDER SECTION - SOUTH FACADE

2 — 1 : 20

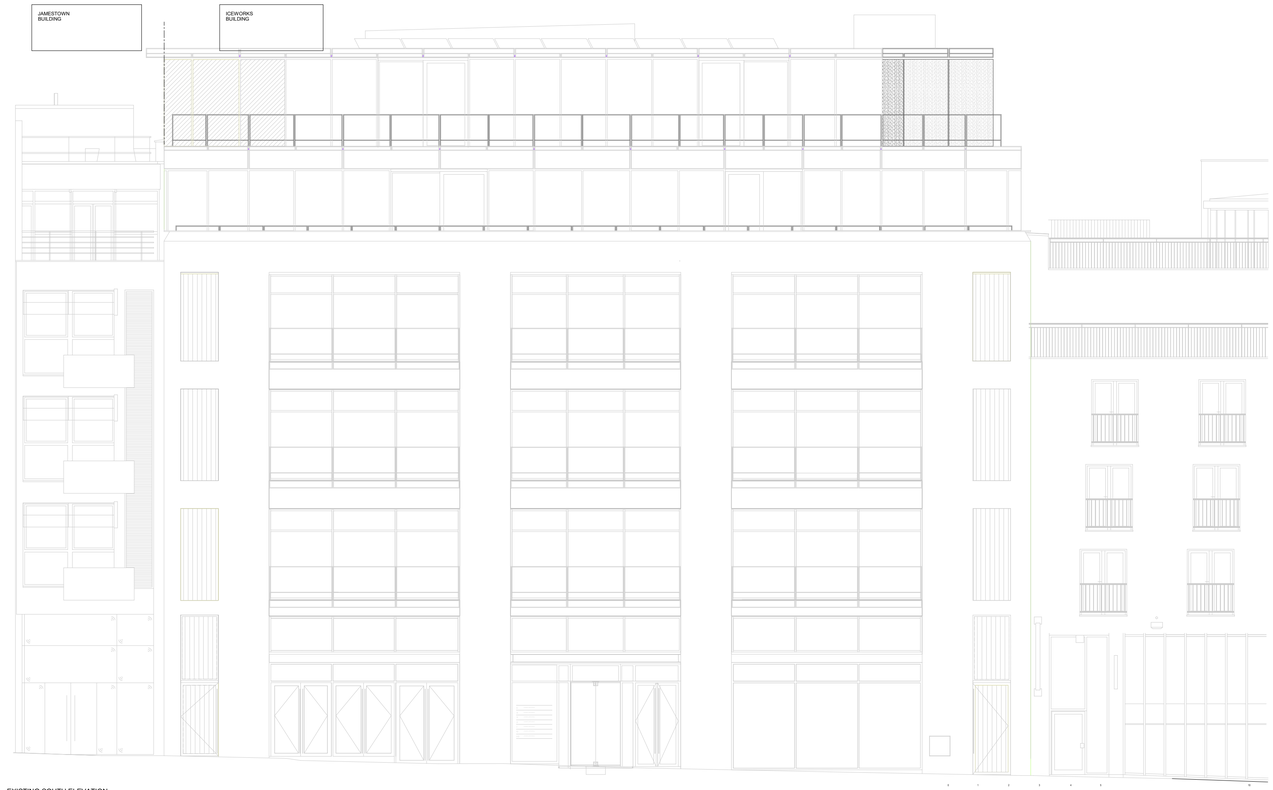

EXISTING SOUTH ELEVATION

0 1 2 3 4 5 10

SCALE 1:100

PROPOSED CAT LADDER

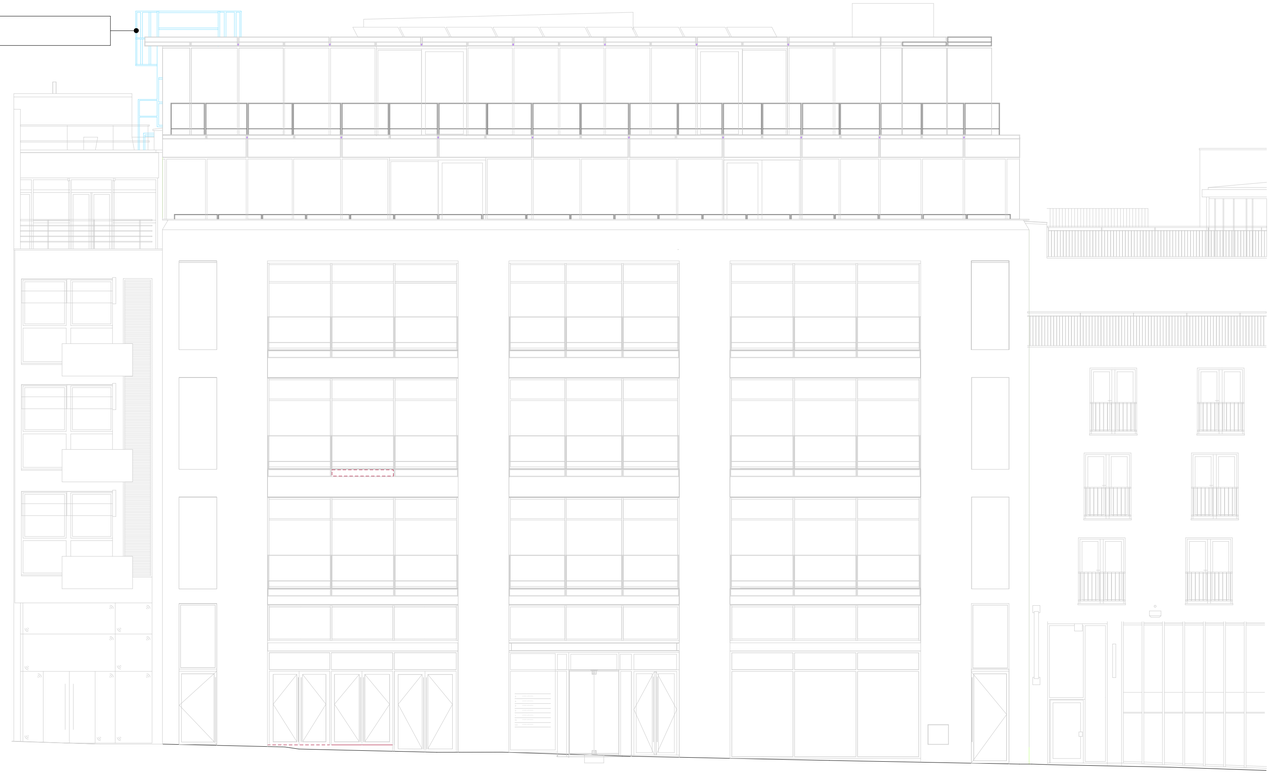

PROPOSED SOUTH ELEVATION

0 1 2 3 4 5 10

SCALE 1:100

EXISTING & PROPOSED SOUTH ELEVATION

1 — 1 : 100

A - APPROVED

B - APPROVED SUBJECT TO COMMENTS

C - REJECTED

SIGNED: ..... DATE: .....

COPYRIGHT NOTICE ©

THIS DRAWING REMAINS THE COPYRIGHT OF OKTRA LTD. TO BE USED SOLELY FOR THE PROJECT AND INFORMATION AS

TITLED. THIS DRAWING MUST NOT BE COPIED WITHOUT PRIOR WRITTEN CONSENT. CONTRACTORS ARE RESPONSIBLE

FOR ENSURING ALL WORKS COMPLY WITH ALL RELEVANT STATUTORY REQUIREMENTS, AND NOTIFY ANY DISCREPANCIES

TO ..... BEFORE PROCEEDING. UNDIMENSIONED MUST NOT BE SCALED. DIMENSIONAL CHECKS ARE ADVISED PRIOR TO

COMMENCEMENT OF ANY WORKS. IN CALL TO OKTRA OF ANY DISCREPANCIES.

REV	DESCRIPTION	DRWN	CHKD	DATE
C01	Planning application. First issue	SO	LK	05.02.25

DRAWING STAGE

Planning

CLIENT

STARLIZARD CONSULTING

SITE ADDRESS

33 - 34 JAMESTOWN ROAD
LONDON NW1 7DB

PROJECT DIRECTOR	PROJECT MANAGER
TIM WAITE	ROBERT CLOUSTON
PROJECT DESIGNER	TECHNICAL DESIGNER
LAURA KORAKIANITE	SANTIAGO ORTEGA

DRAWING TITLE

PROPOSED & EXISTING - CAT LADDER - SOUTH ELEVATION & SECTION

PROJECT NO.	SCALE	REVISION
02068	As indicated @ A1	C01

DRAWING NO.

JWNARF==OKT==00==AZZ==DE==S==0014

The Courtyard
8 St Cross Street
London
EC1N 8UB

+44 (0)20 3883 0110

office.co.uk