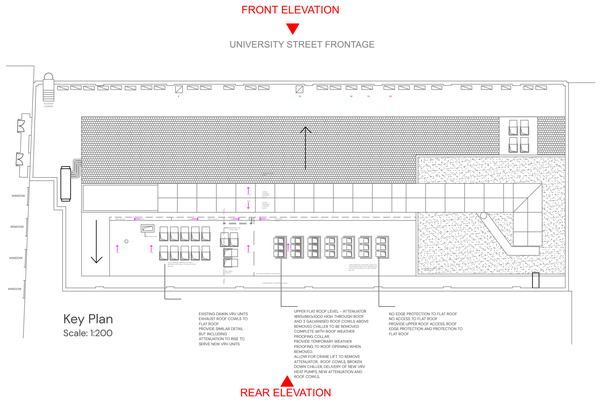

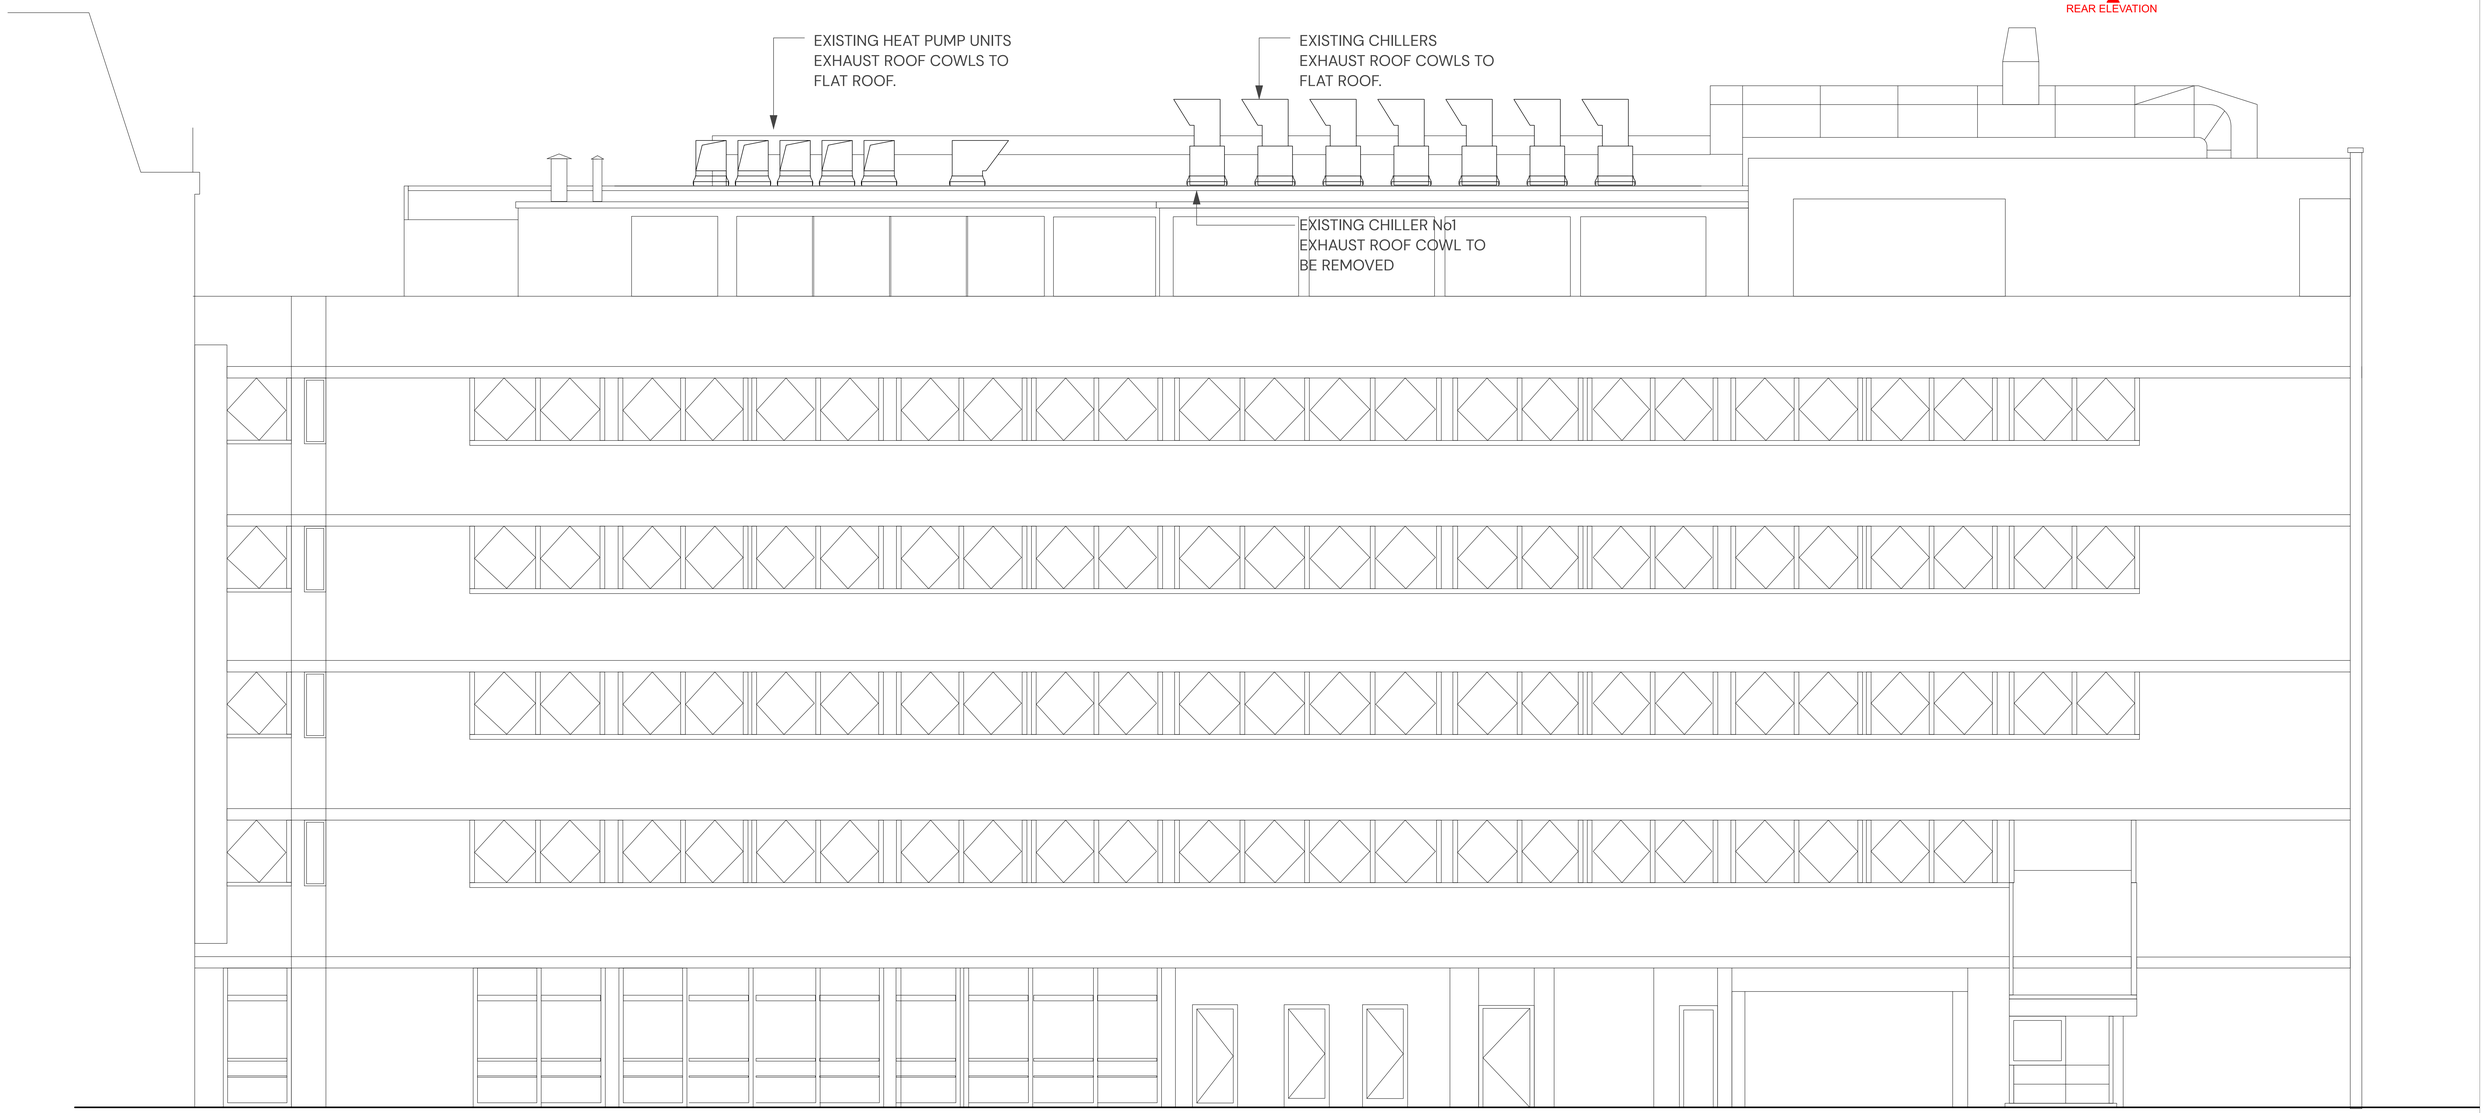

Existing Rear Elevation
Scale: 1:50

SW01 - 202-RAYNE INSTITUTE
EXISTING REAR ELEVATION

0 2.5 5.0 7.5 10.0 12.5 M

Scale 1:50 @ A0

Rev	Date	By	Ap	Note
P01	15/01/2025	JI	AC	Planning Submission

Do not scale this drawing

Kendall Kingscott
Suite 3, Sandford House,
1b Claremont Rd, Teddington,
TW11 8DH
+44 (0)20 8943 5300
www.kendallkingscott.co.uk

Project
Life and Medical Sciences Minor Works 23/24

Client
UCL - University College London

Date: 15/05/2024 | Drawn: JI | Purpose/Status: PLANNING

Scale: 1:50 | Checked: MM | Paper Size: ISO A0

Filename: 240665 UCL LMS Planning_SW01A.rvt

Drawing Title
SW01 - 202 RAYNE INSTITUTE - Existing Rear Elevation

Project Number/Drawing Number
240665-SW01-L301

Revision
P01

Check all dimensions and levels on site

© Copyright

Only to be used on the site for which designed. The electronic transmission of designs/information contained in this drawing is carried out entirely at the User's risk and Kendall Kingscott Ltd will have no liability for any errors or inaccuracies arising therefrom. The production of amended or updated information from the said designs/information by the User is entirely the responsibility of the User and Kendall Kingscott Ltd shall have no responsibility in respect thereof whatsoever.