FRONT ELEVATION

UNIVERSITY STREET FRONTAGE

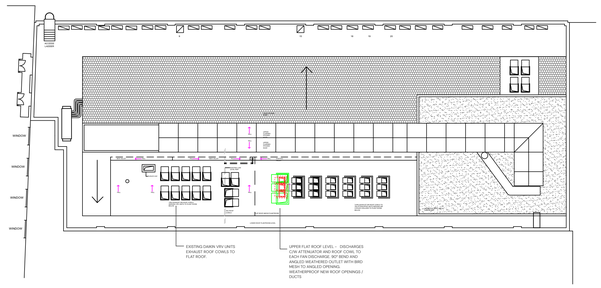

REAR ELEVATION

KEY

Demolitions

Proposed

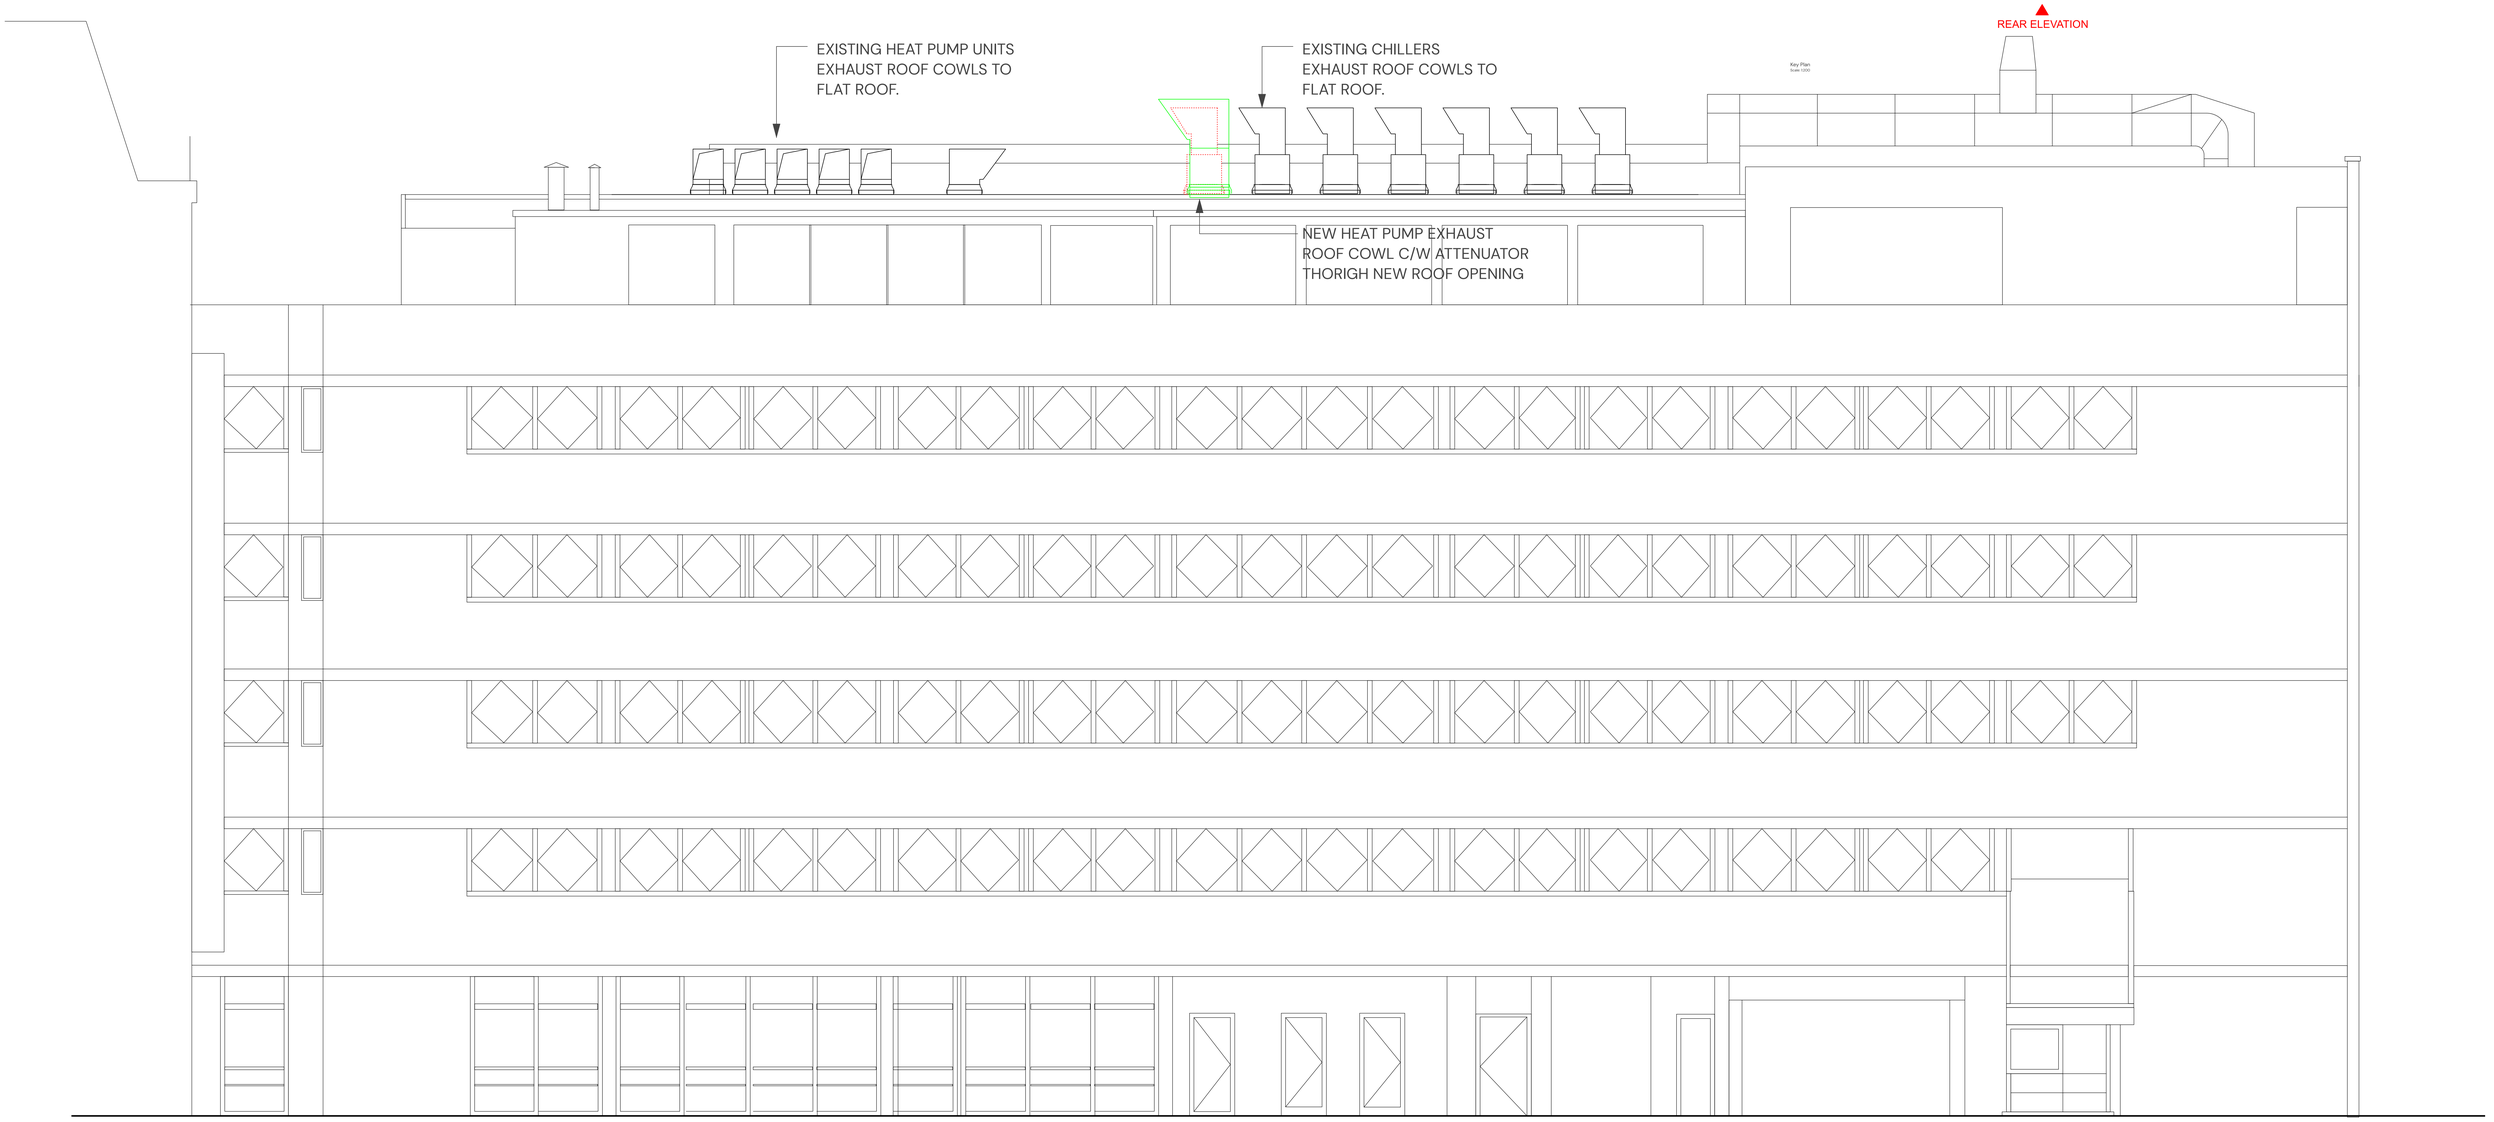

Proposed Rear Elevation

Scale: 1:50

SW01A – 202-RAYNE INSTITUTE

PROPOSED REAR ELEVATION

0 2.5 5.0 7.5 10.0 12.5 M

Scale 1:50 @ A0

Do not scale this drawing

Rev	Date	By	Ap	Note
P01	15/01/2025	JI	AC	Planning Submission

Kendall Kingscott

Suite 3, Sandford House,
1b Claremont Rd, Teddington,
TW11 8DH
+44 (0)20 8943 5300
www.kendallkingscott.co.uk

Project: Life and Medical Sciences Minor Works 23/24

Client: UCL - University College London

Date: 15/01/2024 | Drawn: JI | Purpose/Status: PLANNING

Scale: 1:50 | Checked: MM | Paper Size: ISO A0

Filepath: 240665 UCL LMS Planning_SW01A.rvt

Drawing Title: SW01 - 202-RAYNE INSTITUTE - Proposed Elevation

Project Number/Drawing Number: 240665-SW01-1501

Revision: P01

Check all dimensions and levels on site

Only to be used on the site for which designed. The electronic transmission of designs/information contained in this drawing is carried out entirely at the User's risk and Kendall Kingscott Ltd will have no liability for any errors or inaccuracies arising therefrom. The production of amended or updated information from the said designs/information by the User is entirely the responsibility of the User and Kendall Kingscott Ltd shall have no responsibility in respect thereof whatsoever.

© Copyright