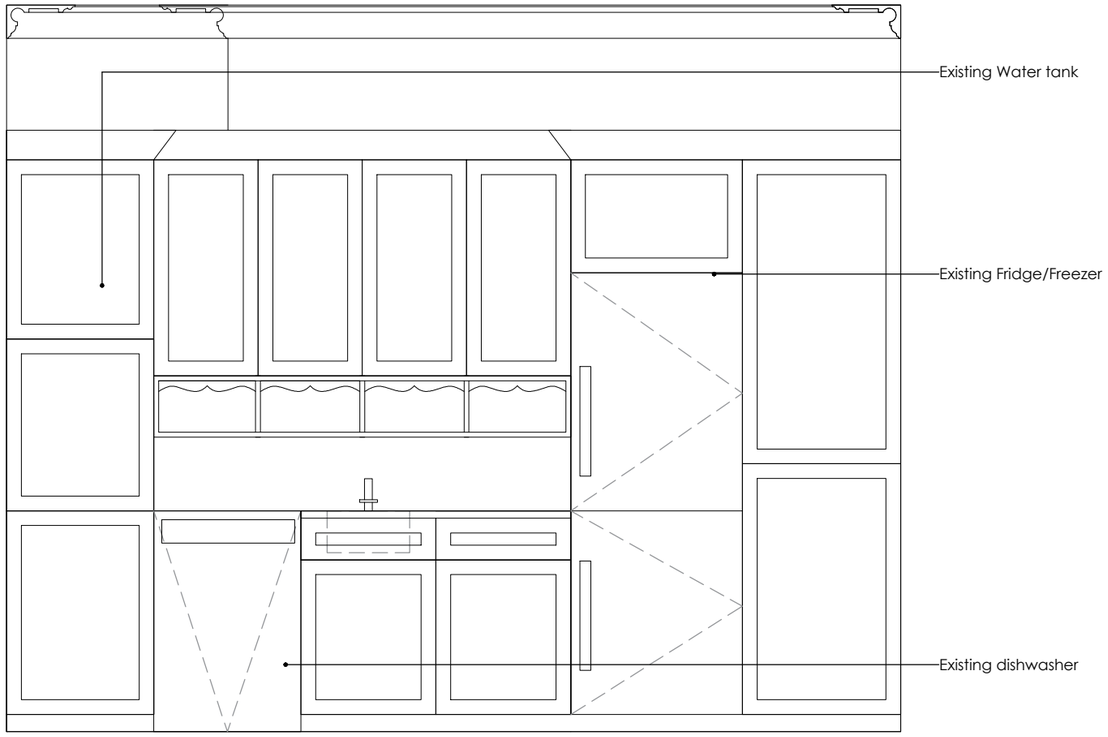

B 653 Elevation B 1 : 25

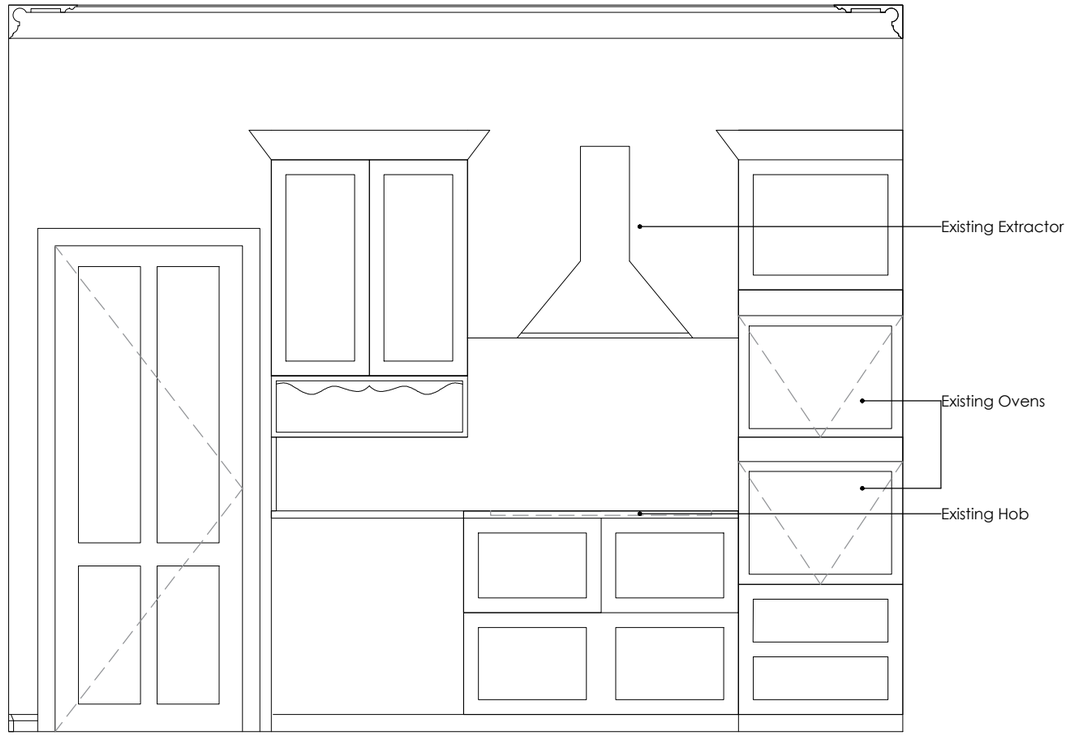

D 653 Elevation D 1 : 25

Scale Bar 1:50

0 1m 2m 3m 4m 5m

Scale Bar 1:25

0 0.5m 1m 1.5m 2m 2.5m

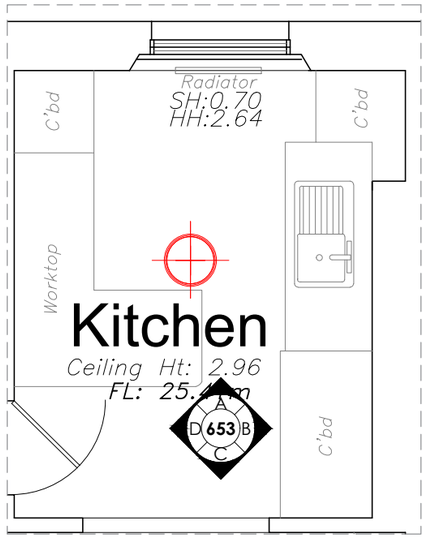

- 653 Floorplan 1 : 50

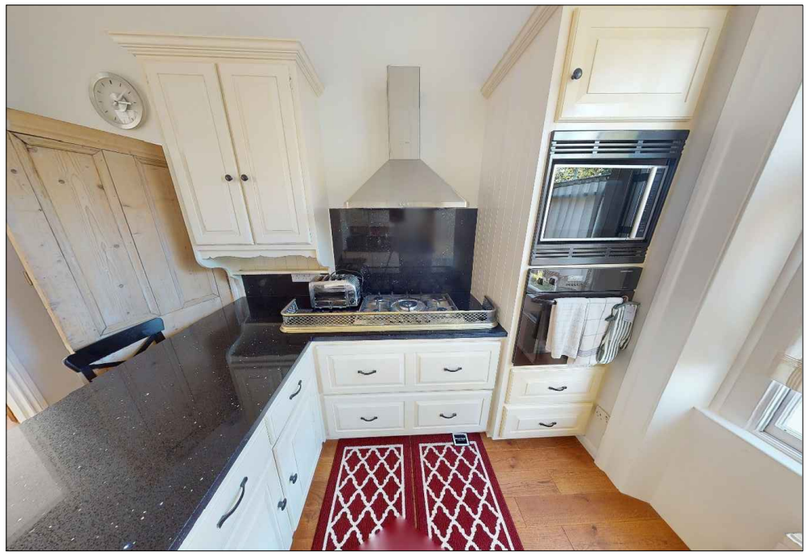

- 653 Existing Photos NTS

Rev:	Description:	Date:

Title: Kitchen Existing Elevations

Kathryn Levitt Design

KATHRYN LEVITT DESIGN LTD
Goodwin House, 5 Union court, Richmond
London, Surrey TW9 1AA
Tel 020 8948 1223
e: ideas@kathrynlevittdesign.com

Client: Ms Elizabeth Owens

Property Site: Charrington Street

Job No: 1690 **Drawing No:** 653 **Revision:** 0

Scale: 1:50,1:25 @A3 **Date:** 25.09.24 **Drawn by:** ERB

Status: For Discussion

Dimensions to be verified on site. Figured dimensions to be taken in preference to those scaled
This drawing is the property of Kathryn Levitt Design Ltd. Copyright is reserved by
them and the drawing is issued on the condition that it is not copied, reproduced, retained or
disclosed to any unauthorised person either wholly or in part without the consent in writing of
Kathryn Levitt Design Ltd.
Registered in England and Wales No. 4986703
Registered Office 1 Park Road, Hampton Wick, Kingston Upon Thames, Surrey KT1 4AS