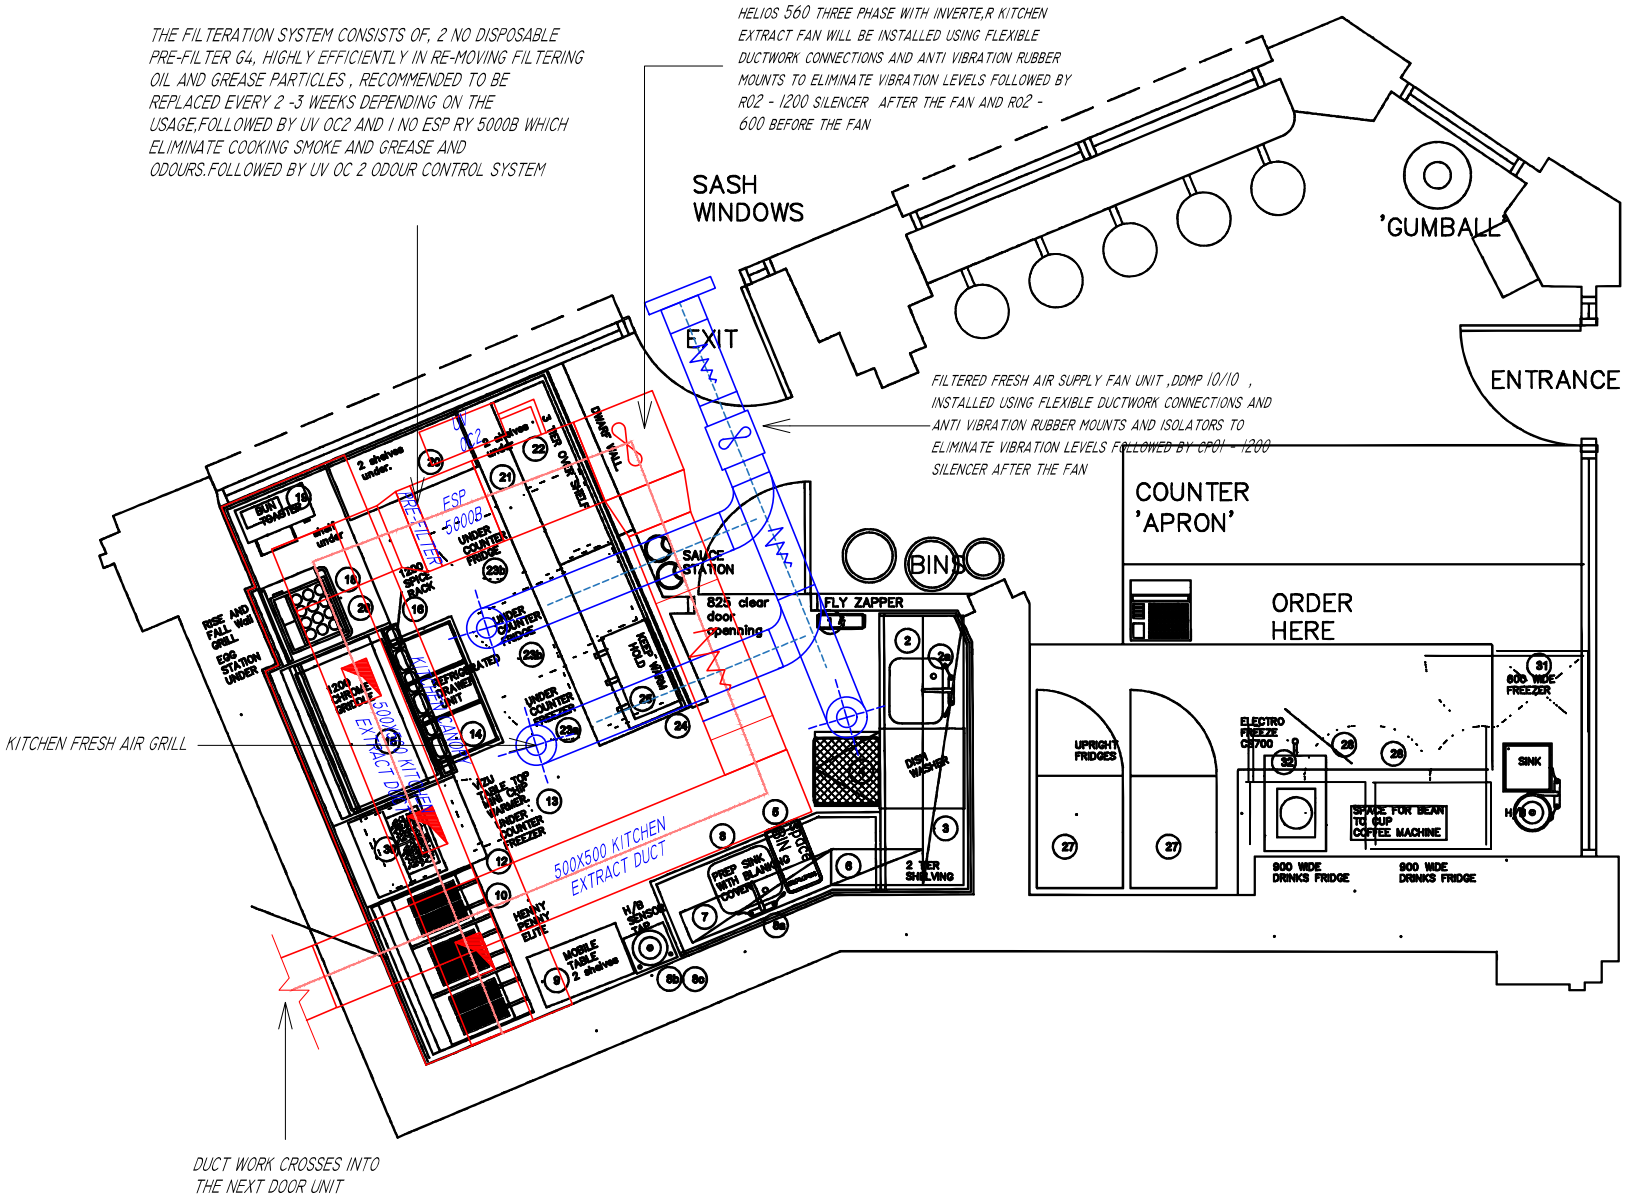

Note:	
Project Title:	SMASH BUN
Drawing Number:	01 - PROPOSED HVAC PLAN
Scale:	1:20 @ A3
Date:	26/02/2024

FAN RESCUE
System Specialists
Established 2005
Ability House, Unit 129,
121 Brooker Road,
Waltham Abbey EN9 1JH
Tel: +44 (0) 20 33082 936
www.fanrescue.co.uk