DALCOUR MACLAREN

Notes:

☐ Site Boundary

Location Plan — Scale 1:25000

© 2025 Microsoft Corporation © 2025 TomTom
Microsoft Bing

SITE LOCATION

Location Plan — Scale 1:500

DETAILED SITE LOCATION

Victory House

21.5m

Lindsey House

Kingsway

Wild Court

30 to 34

Drawing Status:
Planning

Site Ref:
UK-046853

Site Name and Address:
Kingsway (Opposite Wild Court), London, WC2B 6EX

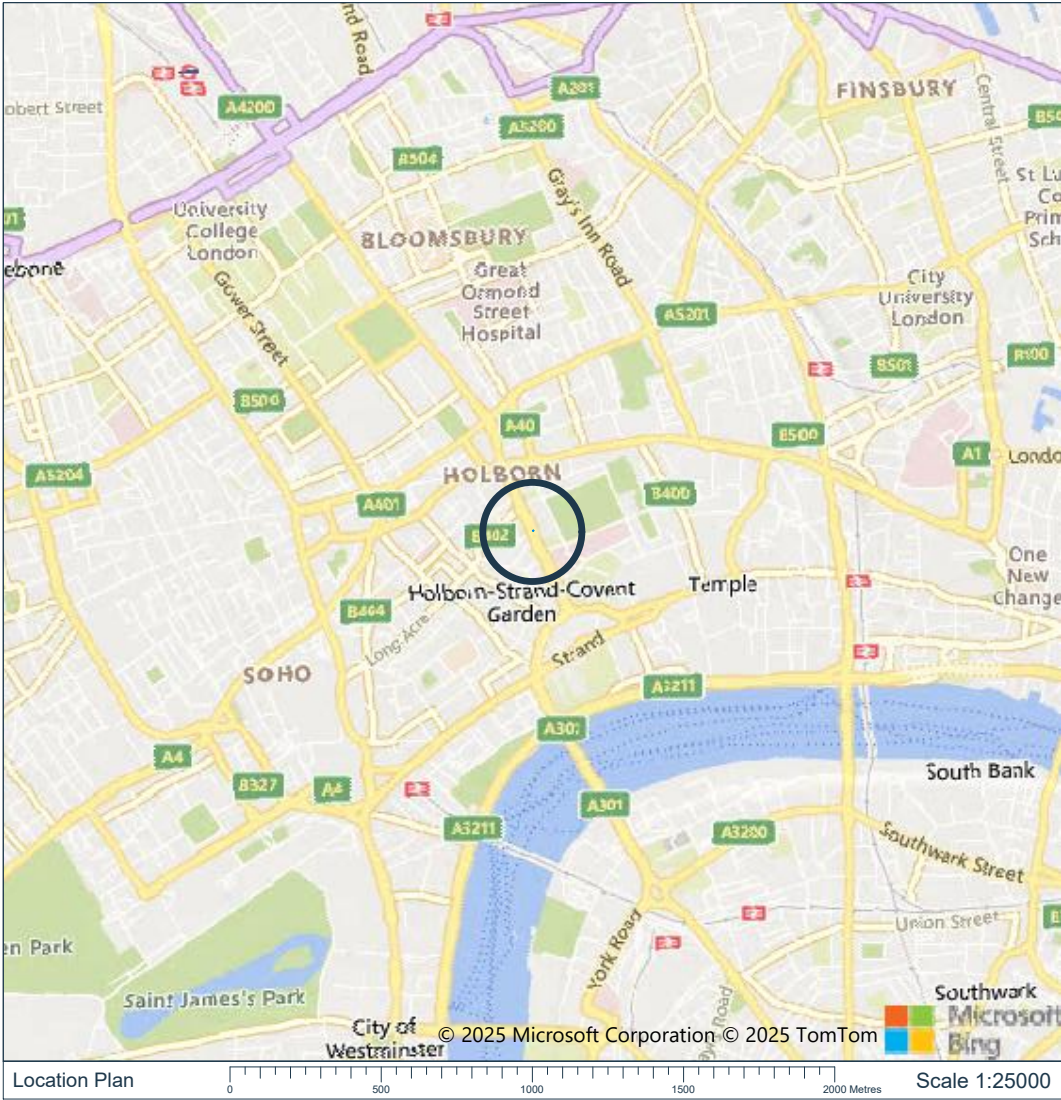**Coords:** 530618, 181313

Drawing Name:
Site Location Plan

Drawing No: 24007221_PLN_LOC_1.1

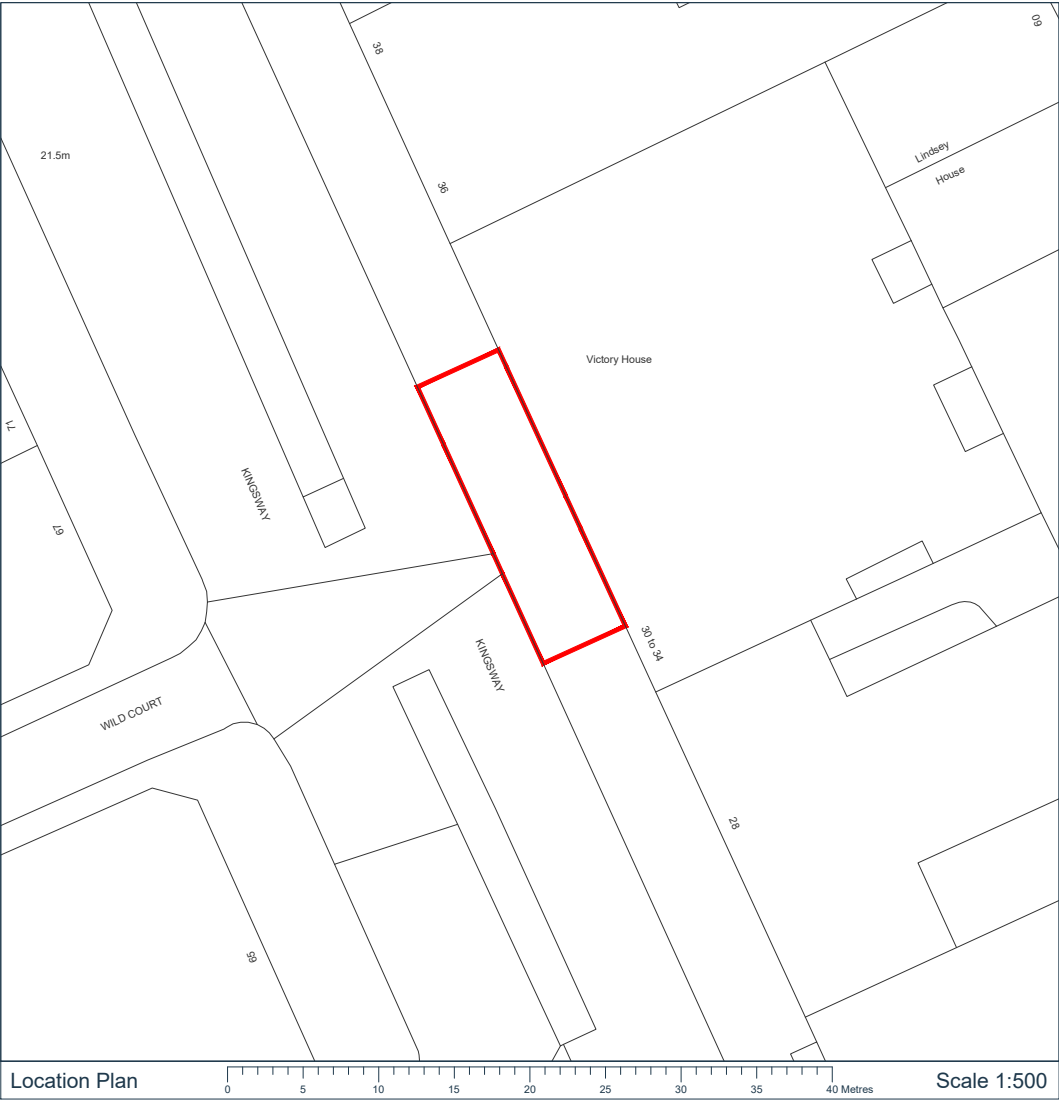| Rev	Date	Description
-	20.02.2025	First Issue

Drawn:	AS
Approved:	NA
Sheet No:	1 of 1
Sheet Size:	A3

BT