Garden House Setting Out Plan

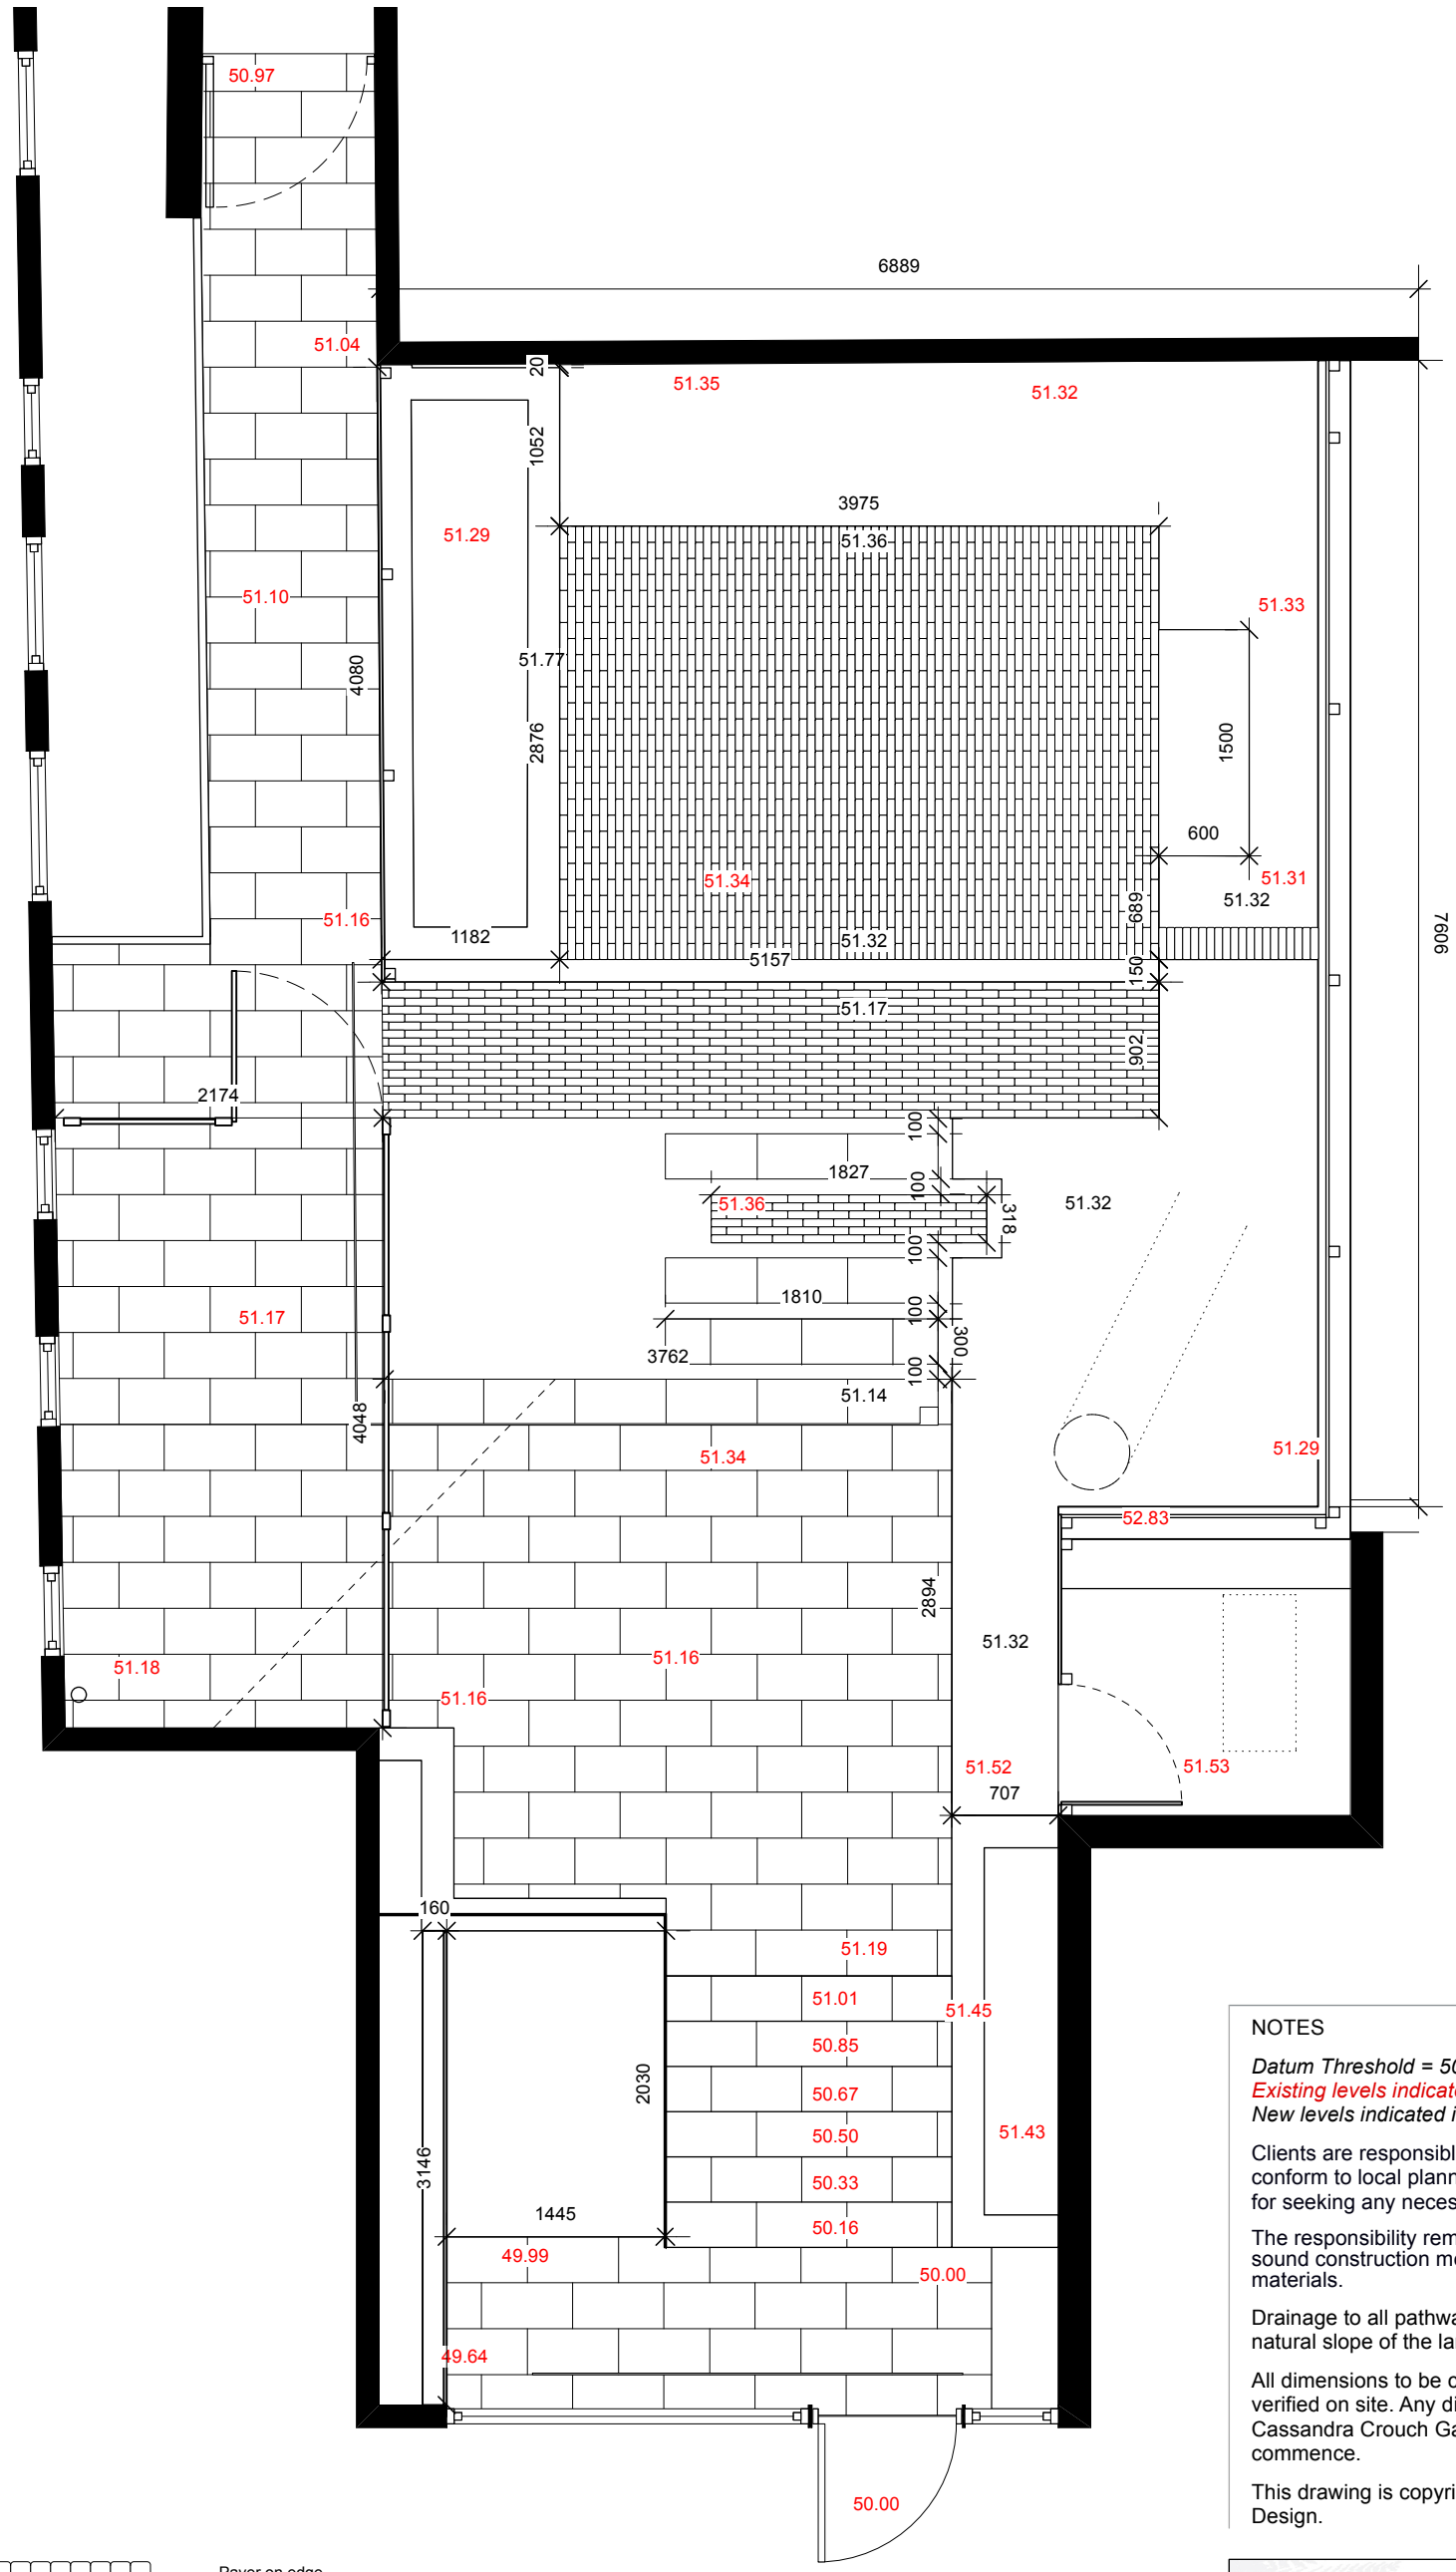

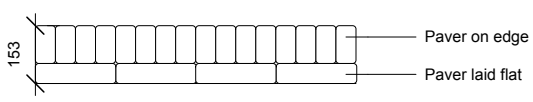

Detail a.) Step elevation 1:20

NOTES

Datum Threshold = 50.00
Existing levels indicated in red
New levels indicated in black

Clients are responsible for ensuring that all works conform to local planning and building regulations and for seeking any necessary planning permissions.

The responsibility remains with the user to ensure sound construction methods appropriate to the site and materials.

Drainage to all pathways and patios to run with the natural slope of the land unless otherwise stated.

All dimensions to be checked and all measurements verified on site. Any discrepancies should be reported to Cassandra Crouch Garden Design before any works commence.

This drawing is copyright of Cassandra Crouch Garden Design.

Cassandra Crouch
GARDEN DESIGN
Tel: 07702 019 227
57 Bushwood, London, E11 3BW
web: www.cassandracrouch.co.uk **email:** design@cassandracrouch.co.uk

CLIENT:	Jon & Baoha McElroy
JOB TITLE:	Garden House Garden Design
DRAWING TITLE:	Rear Garden Setting Out Plan
SCALE:	1:50 @ a3
DATE:	13th February 2025