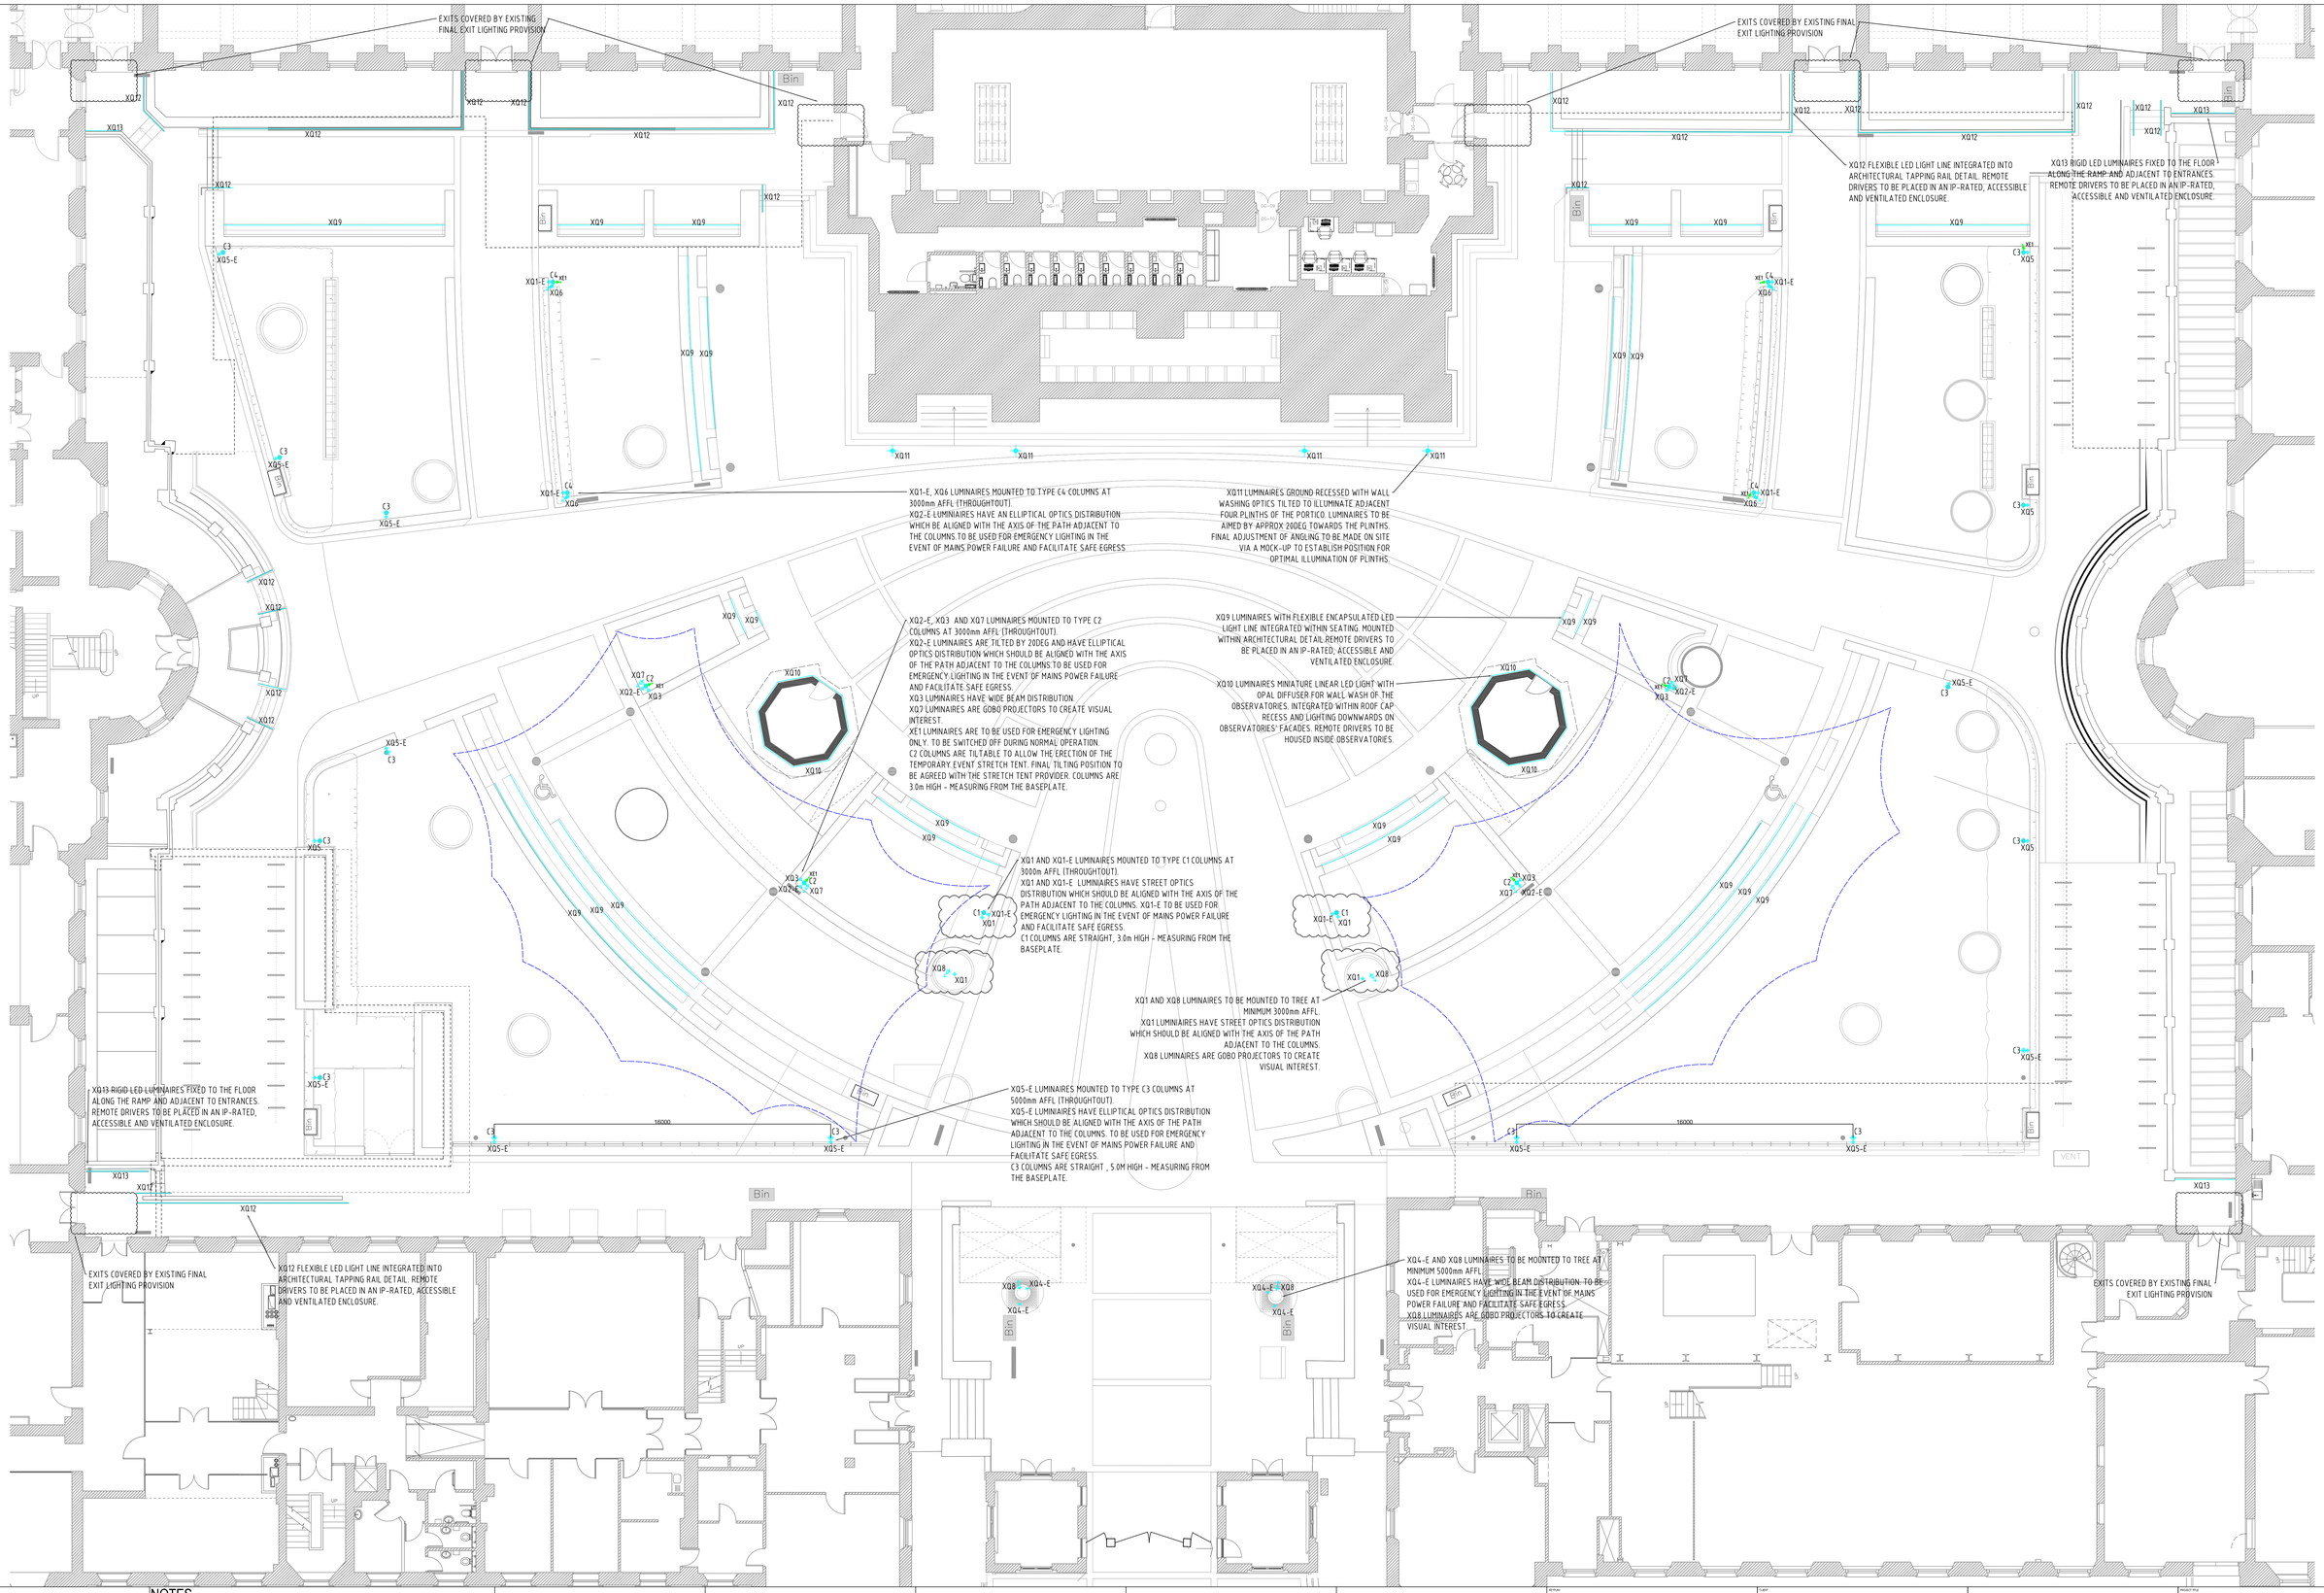

BUILDING DESIGN PARTNERSHIP SHALL HAVE NO RESPONSIBILITY FOR ANY USE MADE OF THIS DOCUMENT OTHER THAN FOR THAT WHICH IT WAS PREPARED AND ISSUED.

ALL DIMENSIONS SHOULD BE CHECKED ON SITE.

DO NOT SCALE FROM THIS DRAWING

ANY DRAWING ERRORS OR DIVERGENCIES SHOULD BE BROUGHT TO THE ATTENTION OF BUILDING DESIGN PARTNERSHIP AT THE ADDRESS SHOWN BELOW.

DRAWINGS SHALL BE READ IN CONJUNCTION WITH THE FOLLOWING BEFORE WORK COMMENCES:
- THE CDM DESIGN ISSUES REGISTER
- THE BDP RISK SERIES OF DRAWINGS
- THE PROJECT CDM RISK REGISTER

NOTES

ALL EXISTING FINAL EXIT EMERGENCY LIGHTING TO BE RETAINED AND MAINTAINED.

FINAL EMERGENCY ESCAPE LIGHTING DESIGN IN ABAYANCE PENDING CONFIRMATION FROM UCL.

REVISION	DATE	DESCRIPTION	DRN	CHK
P03	14.02.25	RETAINED TREES COORDINATION	KE	LK
P02	24.10.24	STAGE 4 FINAL COORDINATION	KE	LK
P01	09.09.24	STAGE 4 ISSUE	KE	LK

STATUS: S4 REVISION: P03

CLIENT

BDP.
16 Brewhouse Yard
Clerkenwell
London
EC1V 4LJ
United Kingdom

T. +44 (0)20 7812 8000
www.bdp.com

PROJECT TITLE: UCL Bicentennial Projects

PROJECT NUMBER: P3003786

DRAWING TITLE: Main Quad Combined High and Low Level Lighting Layout

SCALE @ A0: 1:100

DRAWN BY: LNN

DATE: 9.9.2024

DRAWING No.: UCL-BDP-02-XX-DR-Y-63-01

REVISION: P03