Drawing 01-25-00120-HRET
Proposed site plan

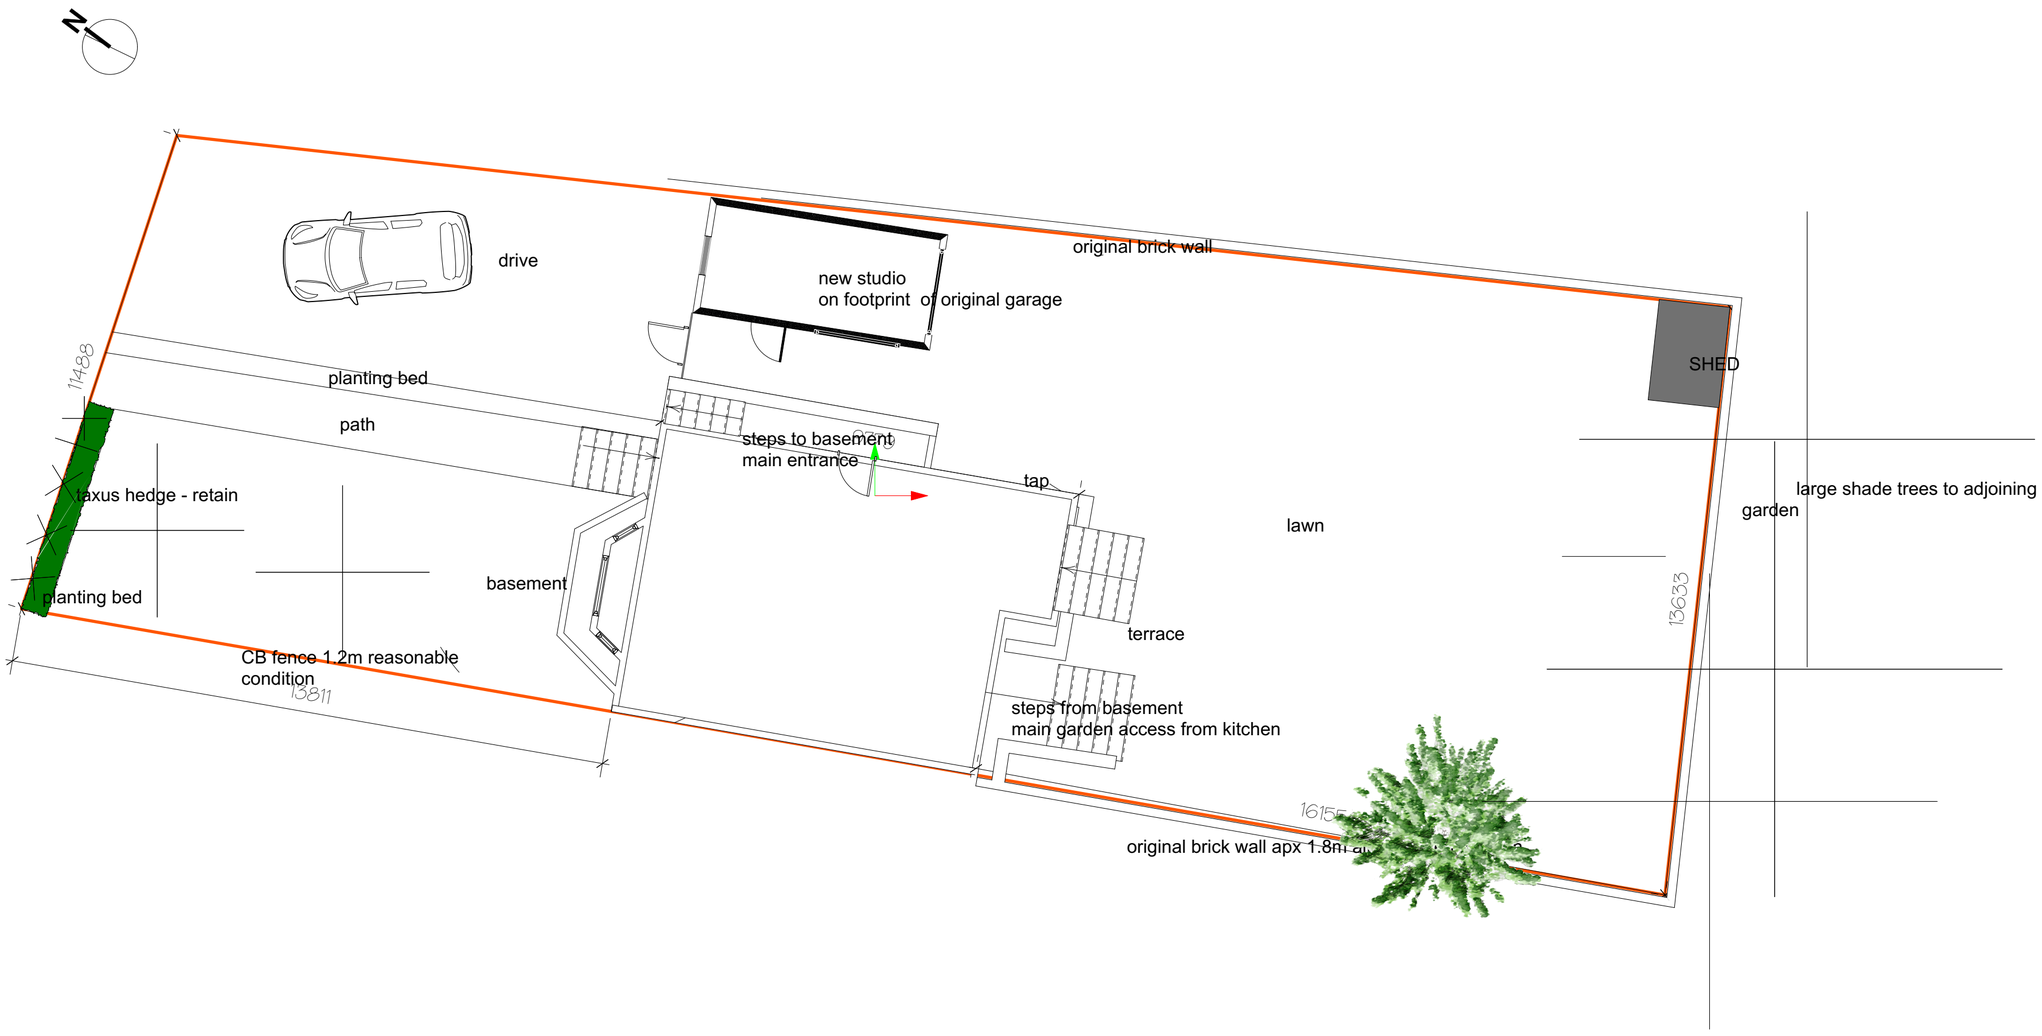

1 Tom and Catherine Clark, 14 Swains Lane, N66QS
Scale: 1:100