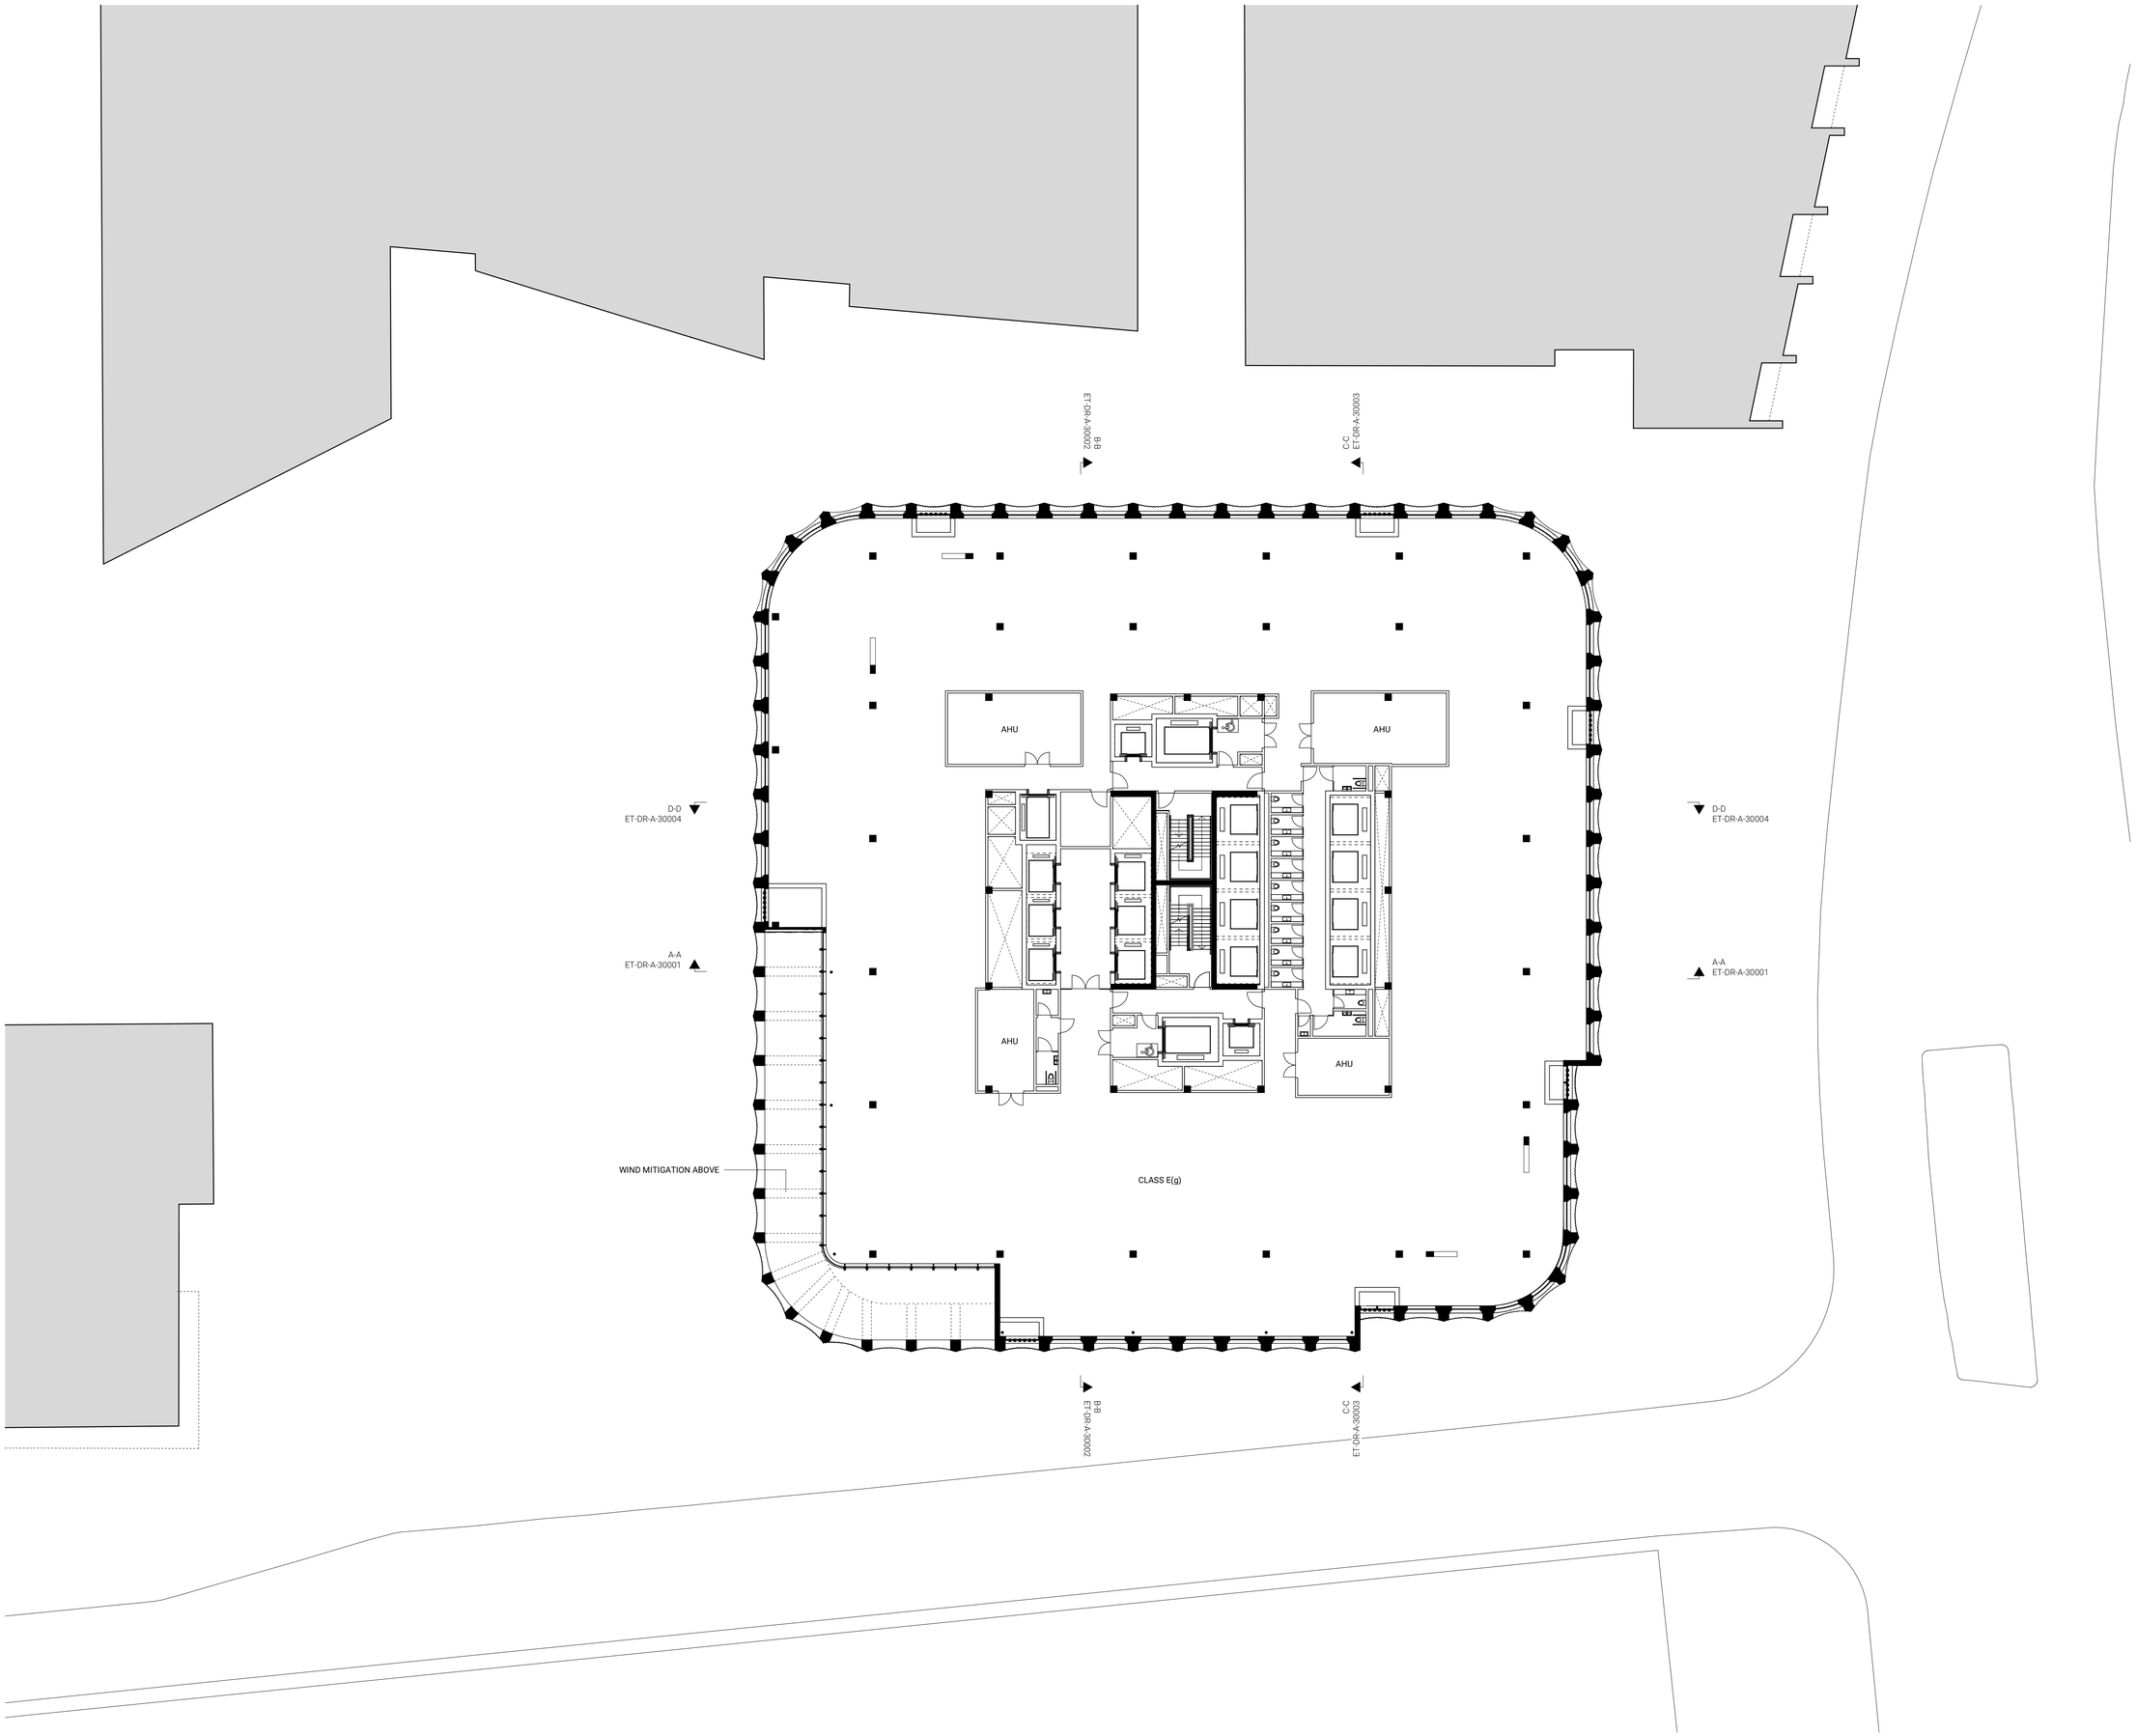

Euston Tower

Notes

1. Do not scale drawings. Dimensions govern.
2. All dimensions are in millimeters unless noted otherwise.
3. All dimensions shall be verified on site before proceeding.
4. The author shall be notified in writing of any discrepancies.
5. This drawing is protected by copyright.
6. Façade modulation shown as indicative.

Revisions:

P1: Planning Submission (December 2023)

P2: Revisions to Application (December 2024)

P3: Amendment to Application (March 2025)
- Adjustment to podium façade design

-
-
-
-
-
-
-
-
-
-
-

PROJECT	EUSTON TOWER
AUTHOR PROJECT NUMBER	1312
PROJECT	PLANNING APPLICATION
CLIENT	
	British Land Property Management Limited
	York House 45, Seymour Street, London. W1H 7LX
	info@britishland.com / Tel: +44 20 7486 4466

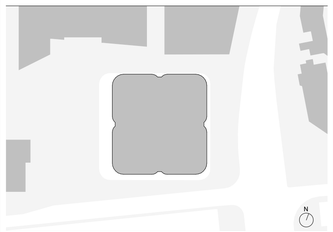

GRAPHIC	0 2M 4M 10M
SCALE	1 : 200 (A1)
AUTHOR	3XN
REVISION	P3
ISSUE DATE	26/02/2025
DRAWING TITLE	**Level 05 Plan - Proposed**
DRAWING NUMBER	ET-DR-A-20105