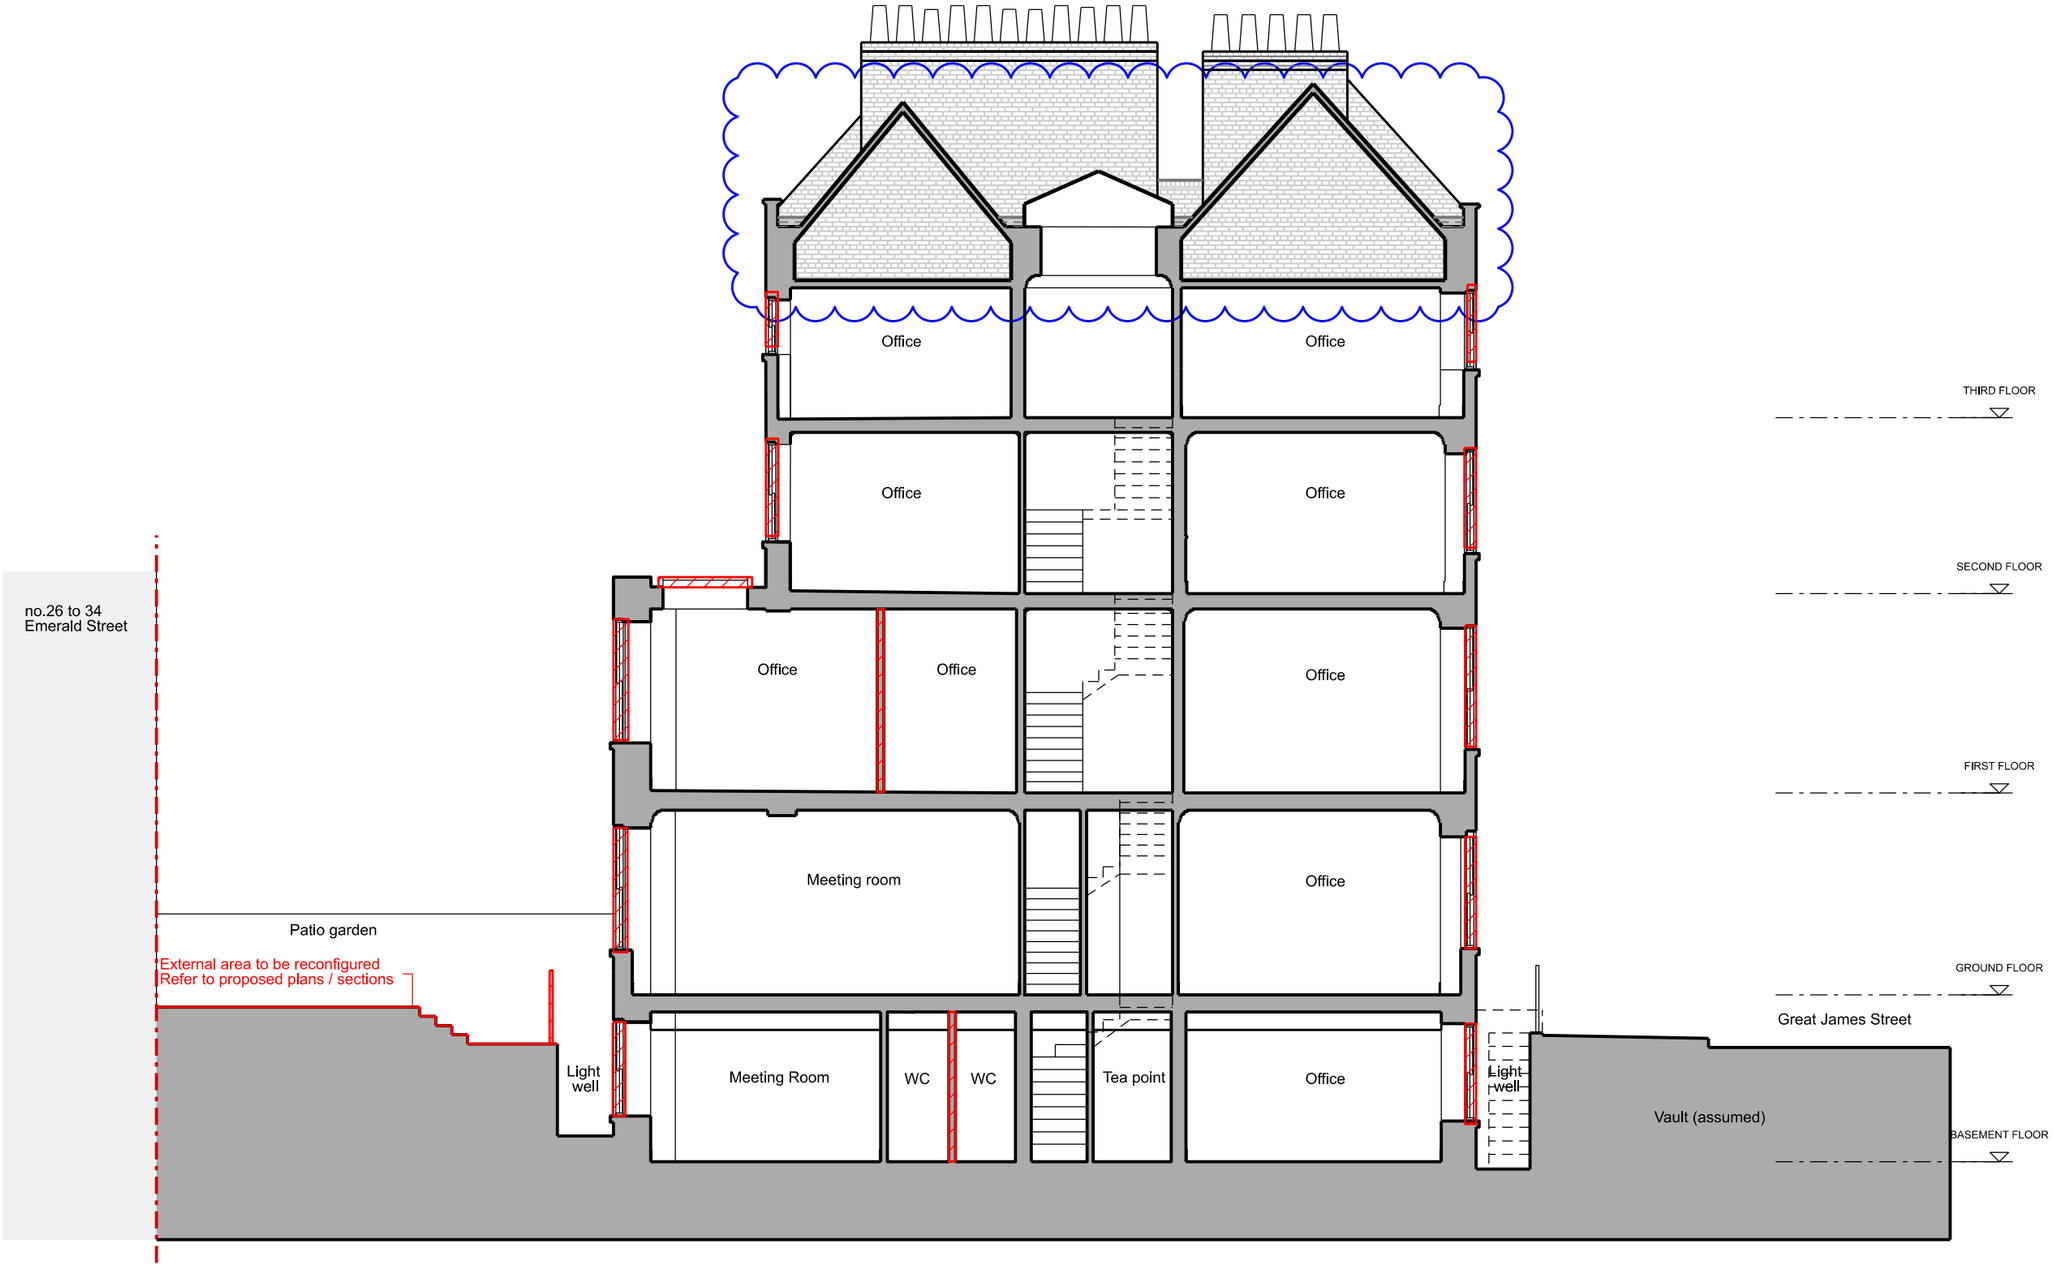

01 Section AA - Demolition

1:100 @ A3

0 1 2 3 4 5m

Do not scale.
Use figured dimensions only.
All dimensions to be checked on site.

All drawings to be read in conjunction with other consultants' information: any discrepancies to be reported before work commences.

Rev	Date	Description	Drawn	Checked
A	28/02/2025	Planning - existing roof retained	TMA	HDO
-	25/10/2024	Planning	FNI	HDO

General notes

Existing

To be demolished / removed

In Abeyance

Revision

OWEN
DESIGN STUDIO

t: +44 (0)7957 364 375
w: owendesignstudio.co.uk
e: office@owendesignstudio.co.uk

Status
Planning

Date
16/09/2024

Scale
1:100 @ A3
1: 50 @ A1

Project title
22 Great James Street
London WC1N 3ES

Drawing title
Demolition Section

Drawing No

Project No	Drawing No	Rev
414	1507	A