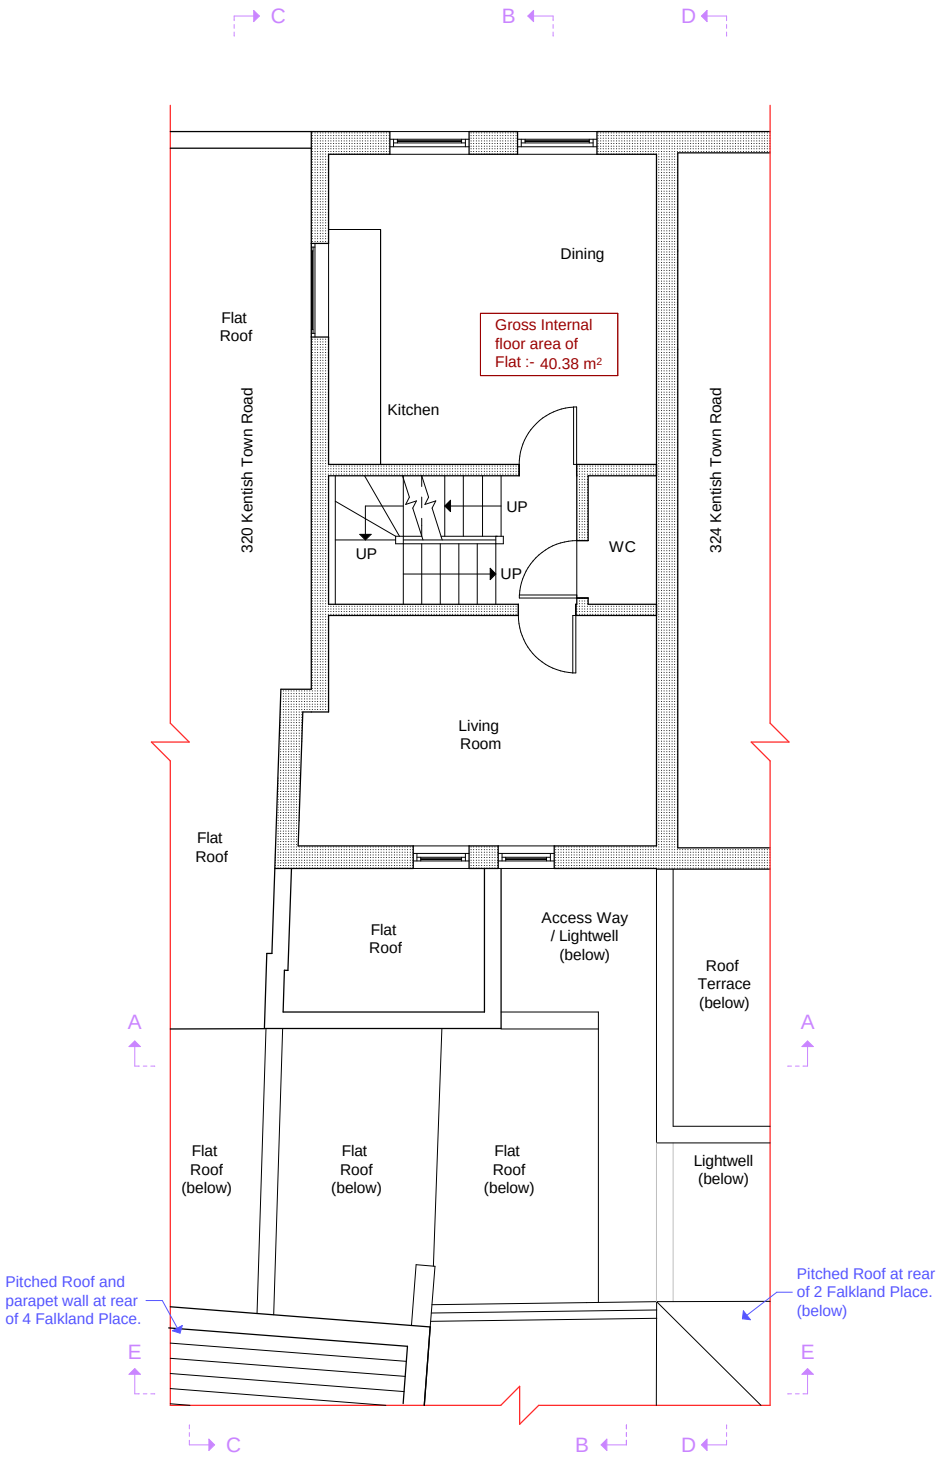

Key

- Existing.
- Existing removed.
- Proposed.

0 1m 5m

			File ref: 1667 - BA - Plans 1.pln		© Copyright
Project	1F Maisonette, 322 Kentish Town Rd	Drawing size A4	Preliminary	Rev / Date	DONALD SHEARER ARCHITECTS CHARTERED ARCHITECTS
Client	Caraselle Ltd	Date Mar 25 / Scale 1:100	Planning ■		Scholar's House, Shottery Brook Office Park, Timothy's Bridge Road, Stratford-upon-Avon, Warwickshire, CV37 9NR
Drawing	Existing 2F Plan	Reference Number 1667-BA-104	Building Regs		Tel : 01789 294 560
			Tender		ds-architects@hotmail.co.uk
			Construction		
			As Built ■		