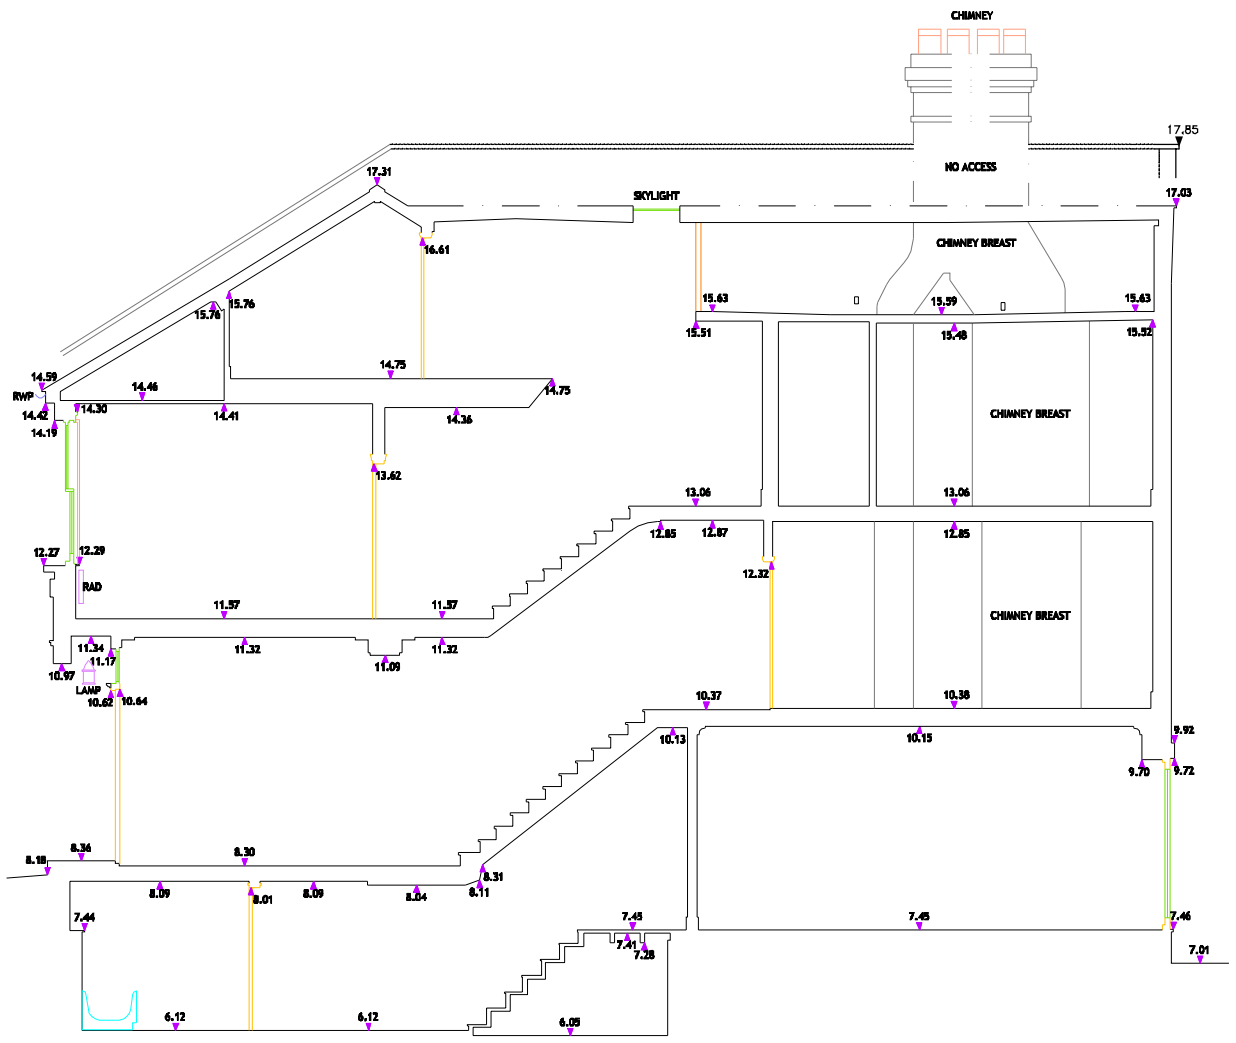

SECTION A-A

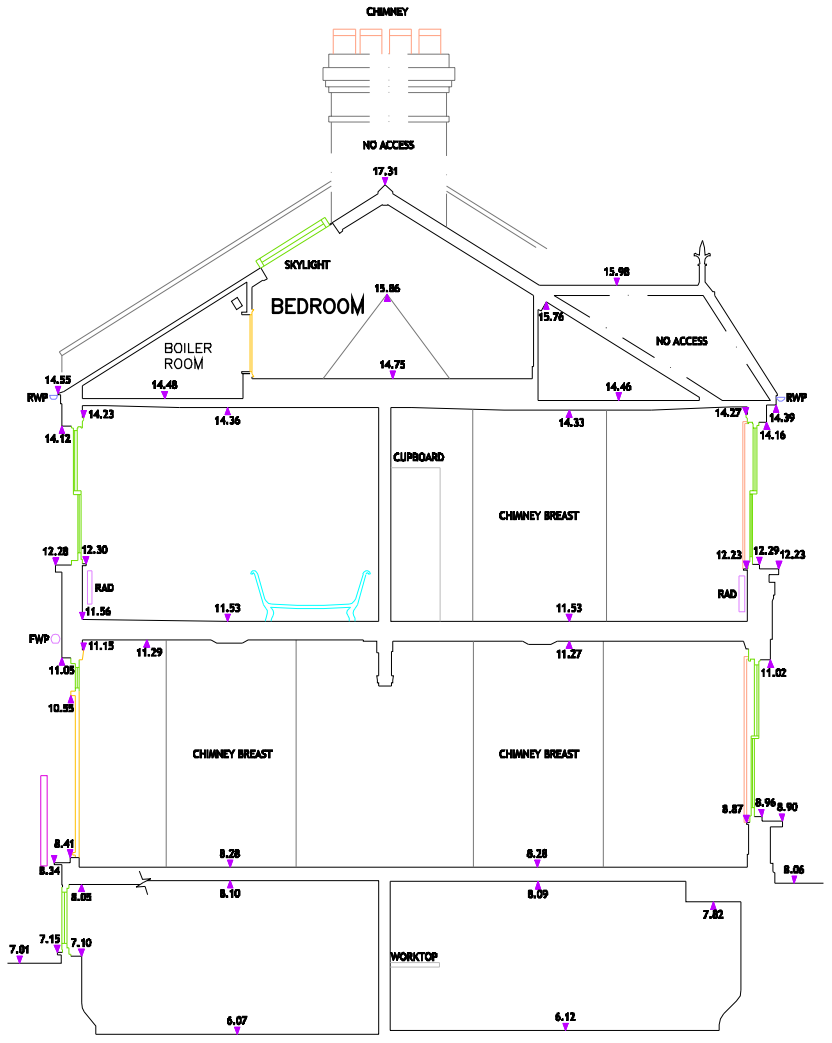

SECTION B-B

REAR ELEVATION

FOR LOCATION OF SECTIONS REFER TO DRG No. 4814/1

0 1 2 3 4 5m

SCALE 1:50 on A1
1:100 on A3

copyright Construction & Consulting Design Services

CCDS

CONSTRUCTION & CONSULTING DESIGN SERVICES

job title
4 PILGRIMS LANE
LONDON
NW3 1SL

drawing title
EXISTING SECTIONS
GENERAL ARRANGEMENT

job no.	drawing no.
4814	3
	revision

scale	date	drawn	checked
1:50 @ A1	FEB 2025		