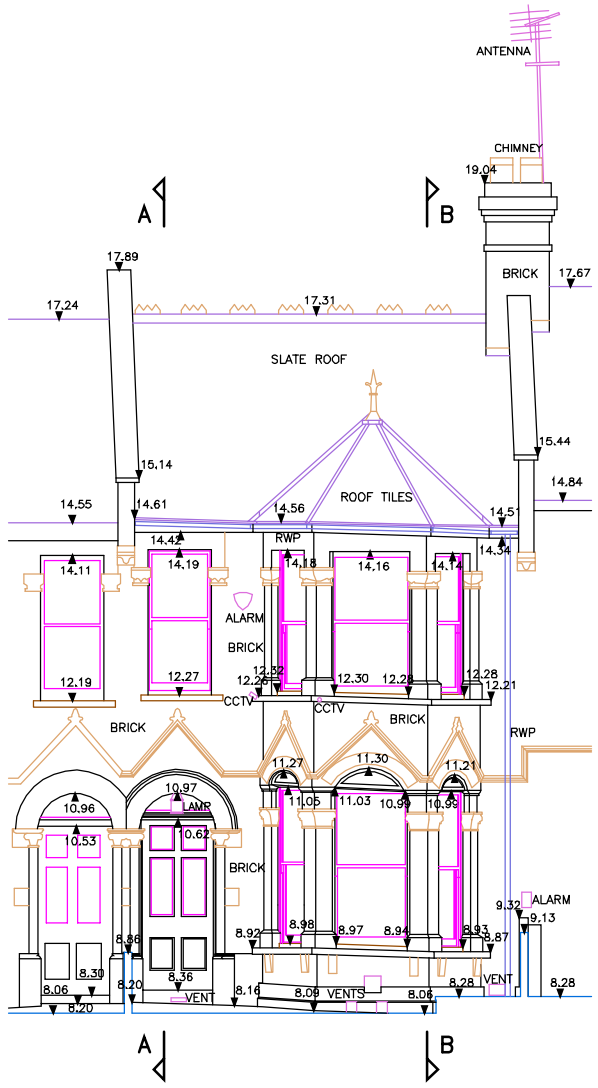

FRONT ELEVATION

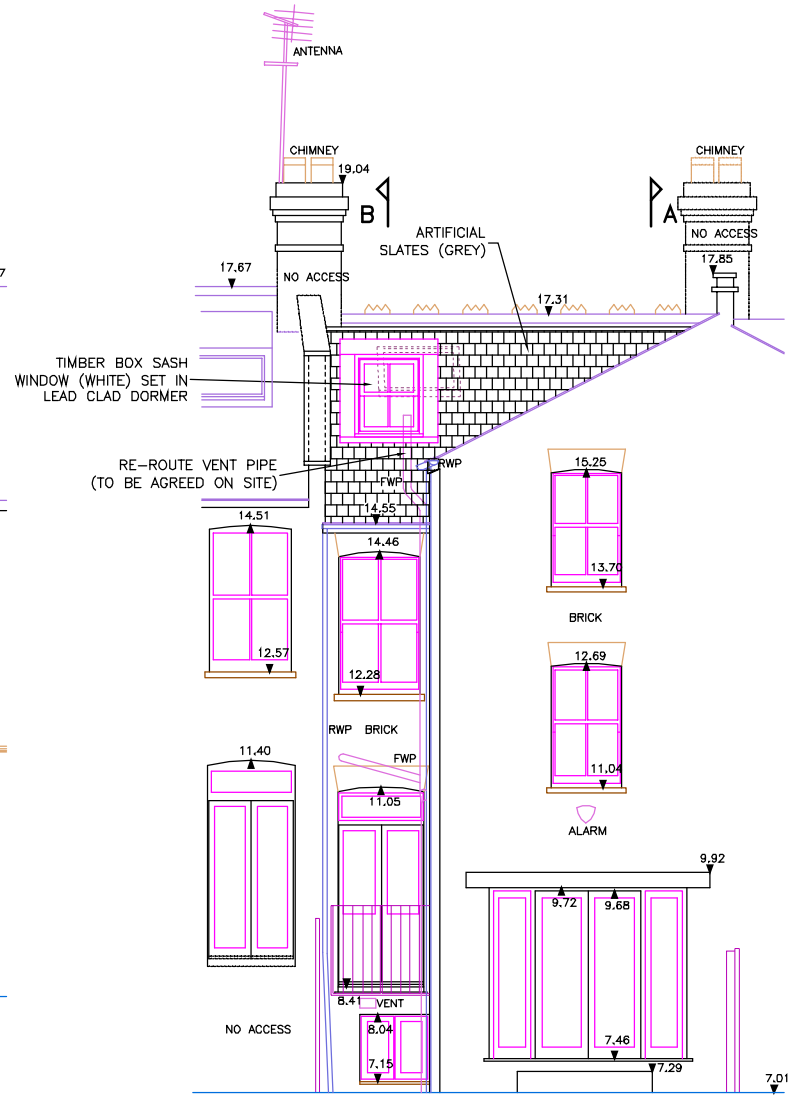

REAR ELEVATION

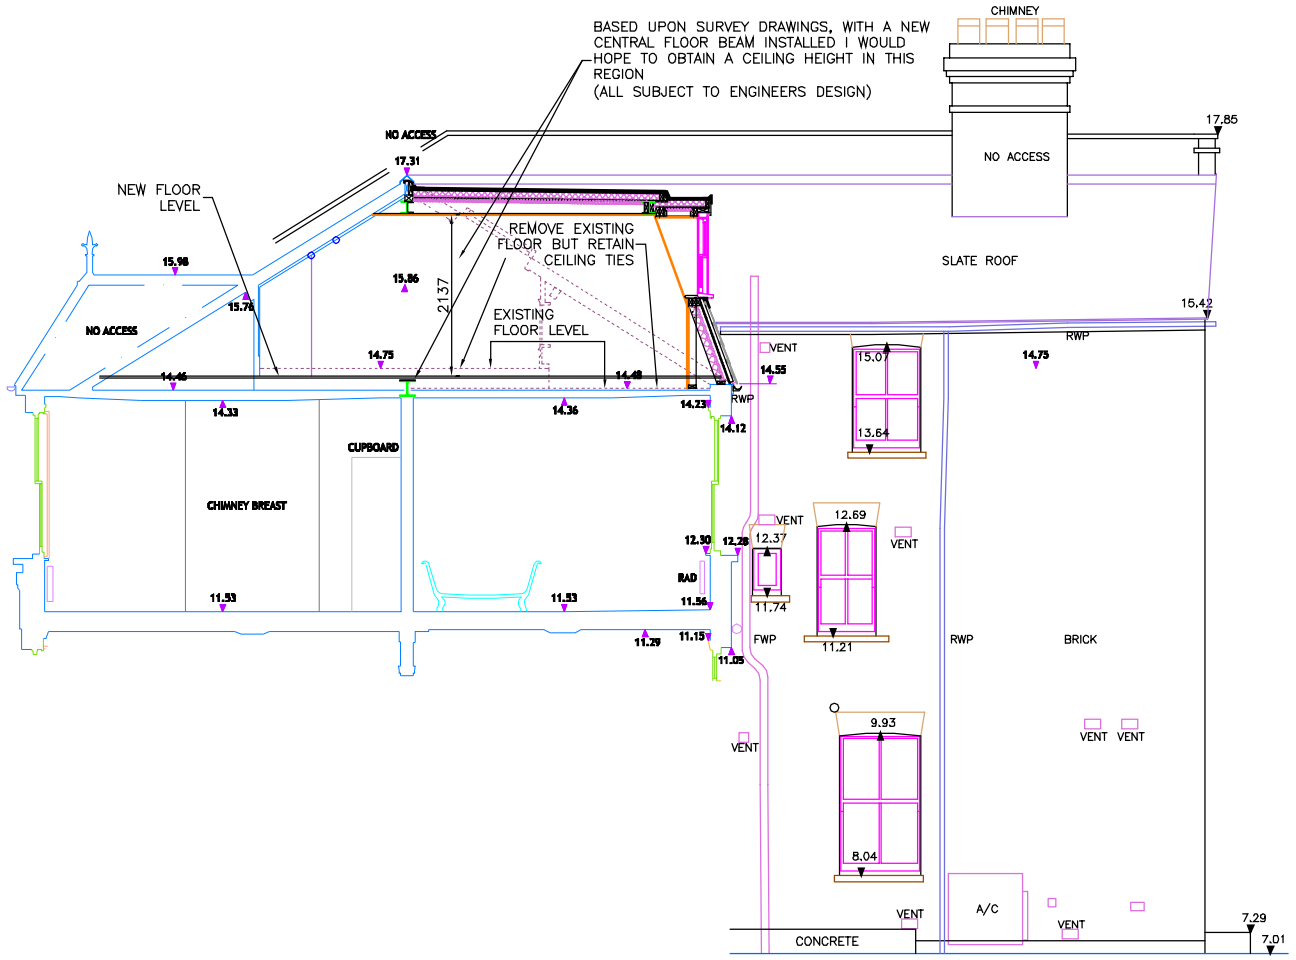

REAR FLANK WALL ELEVATION A–A

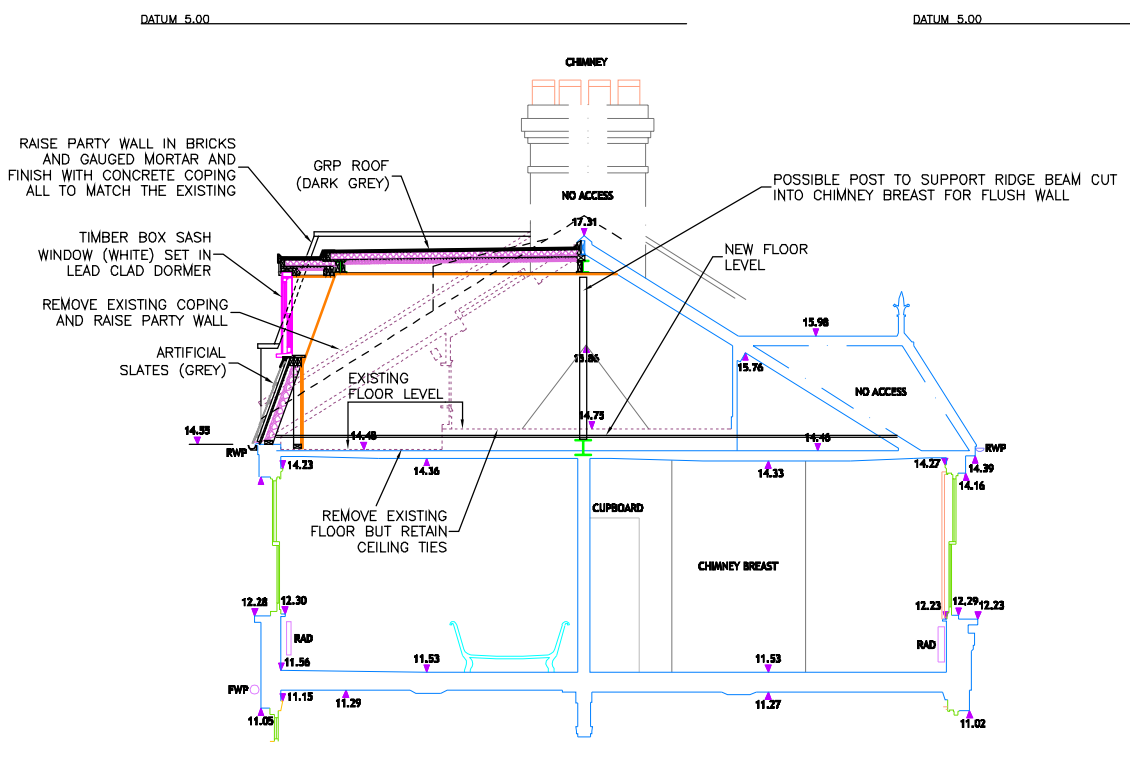

ELEVATION B–B

FOR LOCATION OF ELEVATIONS A–A & B–B REFER TO DRG No. 4814/5

0 1 2 3 4 5m

SCALE 1:50 on A1
1:100 on A3

copyright Construction & Consulting Design Services

CCDS
CONSTRUCTION & CONSULTING DESIGN SERVICES

job title
4 PILGRIMS LANE
LONDON
NW3 1SL

drawing title
PROPOSED ELEVATIONS
GENERAL ARRANGEMENT

job no.	drawing no.
4814	6
	revision
scale 1:50 @ A1 / date FEB 2025	drawn / checked