DO NOT SCALE
REPORT ERRORS AND OMISSIONS TO THE ARCHITECT
CHECK ALL DIMENSIONS BEFORE FABRICATION

REVISION	DRAWN	CHK'D	DATE
	-	-	

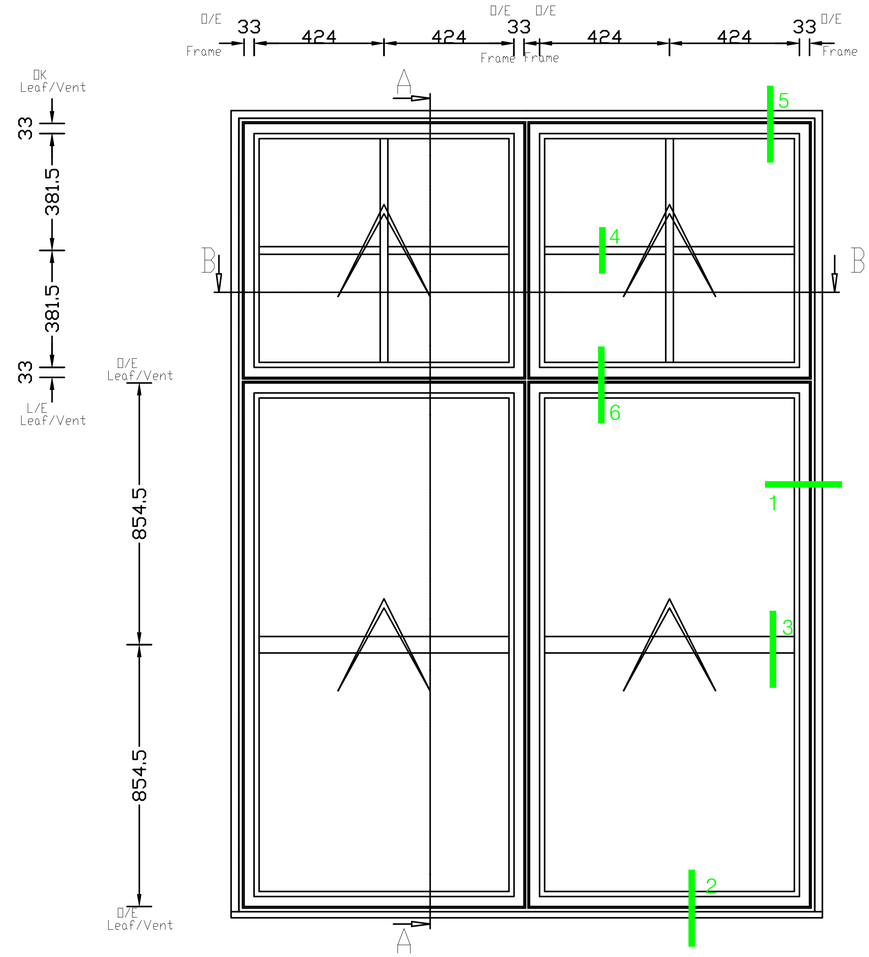

W0.05 - Window Elevation (Exterior View) 1:10@A1

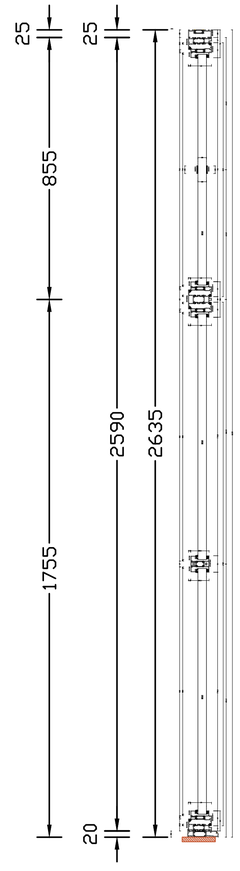

W0.05 - Section (A-A) 1:10@A1

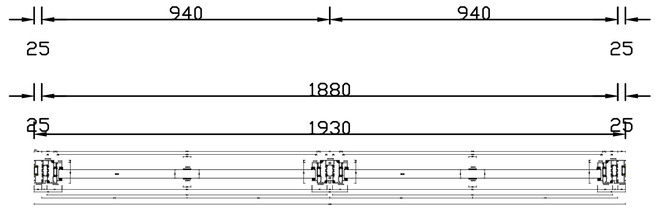

W0.03 - Plan (B-B) 1:10@A1

North West Elevation 1:100@A1

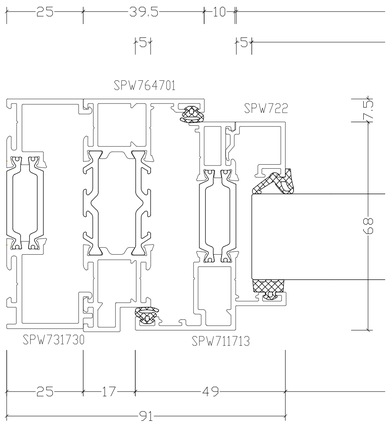

Detail 01 - Reveal Detail 1:1@A1

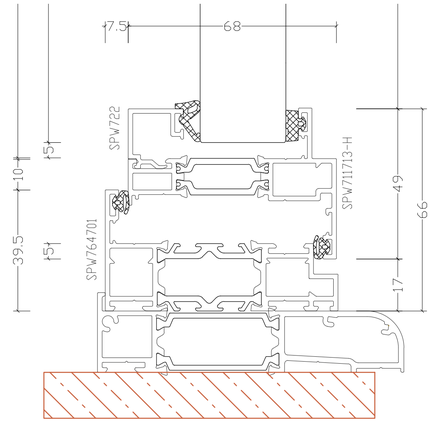

Detail 02 - Basel Detail 1:1@A1

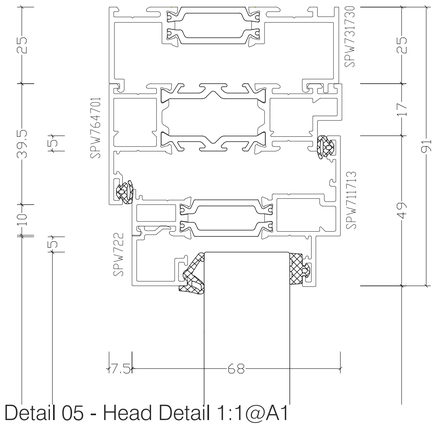

Detail 05 - Head Detail 1:1@A1

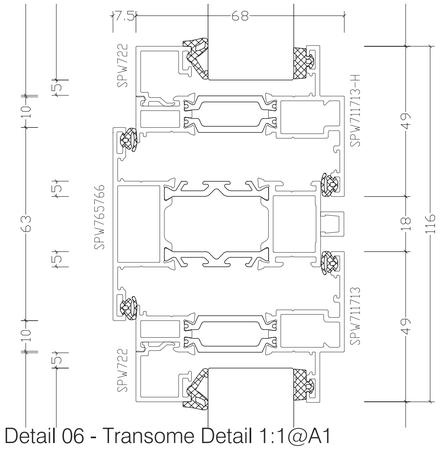

Detail 06 - Transome Detail 1:1@A1

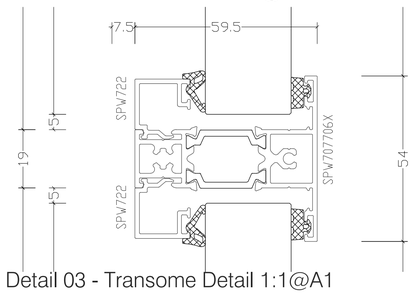

Detail 03 - Transome Detail 1:1@A1

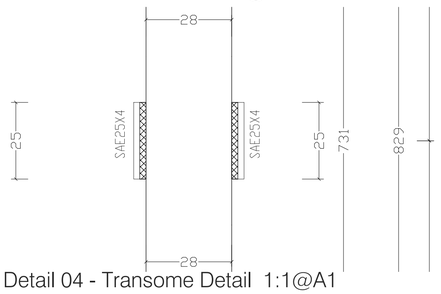

Detail 04 - Transome Detail 1:1@A1

Scale Bar 1:10
0 0.1m 0.2m 0.3m 0.4m 0.5m 0.6m 0.7m 0.8m 0.9m 1.0m

CONDITION DISCHARGE

CONTRACT
BAPS Cultural Centre
25 Old Gloucester Street
WC1N 3AF

SCALE 1:10@A1/1:20@A3
DATE Feb 2025
DRAWN MR
CHECKED WJB

TITLE
Window Details

DRAWING No
23165_PL603
REVISION

Architects + Building Surveyors
Brook House Coventry Road Ilford Essex IG1 4QR
T 020 8532 4141 F 020 8532 4140