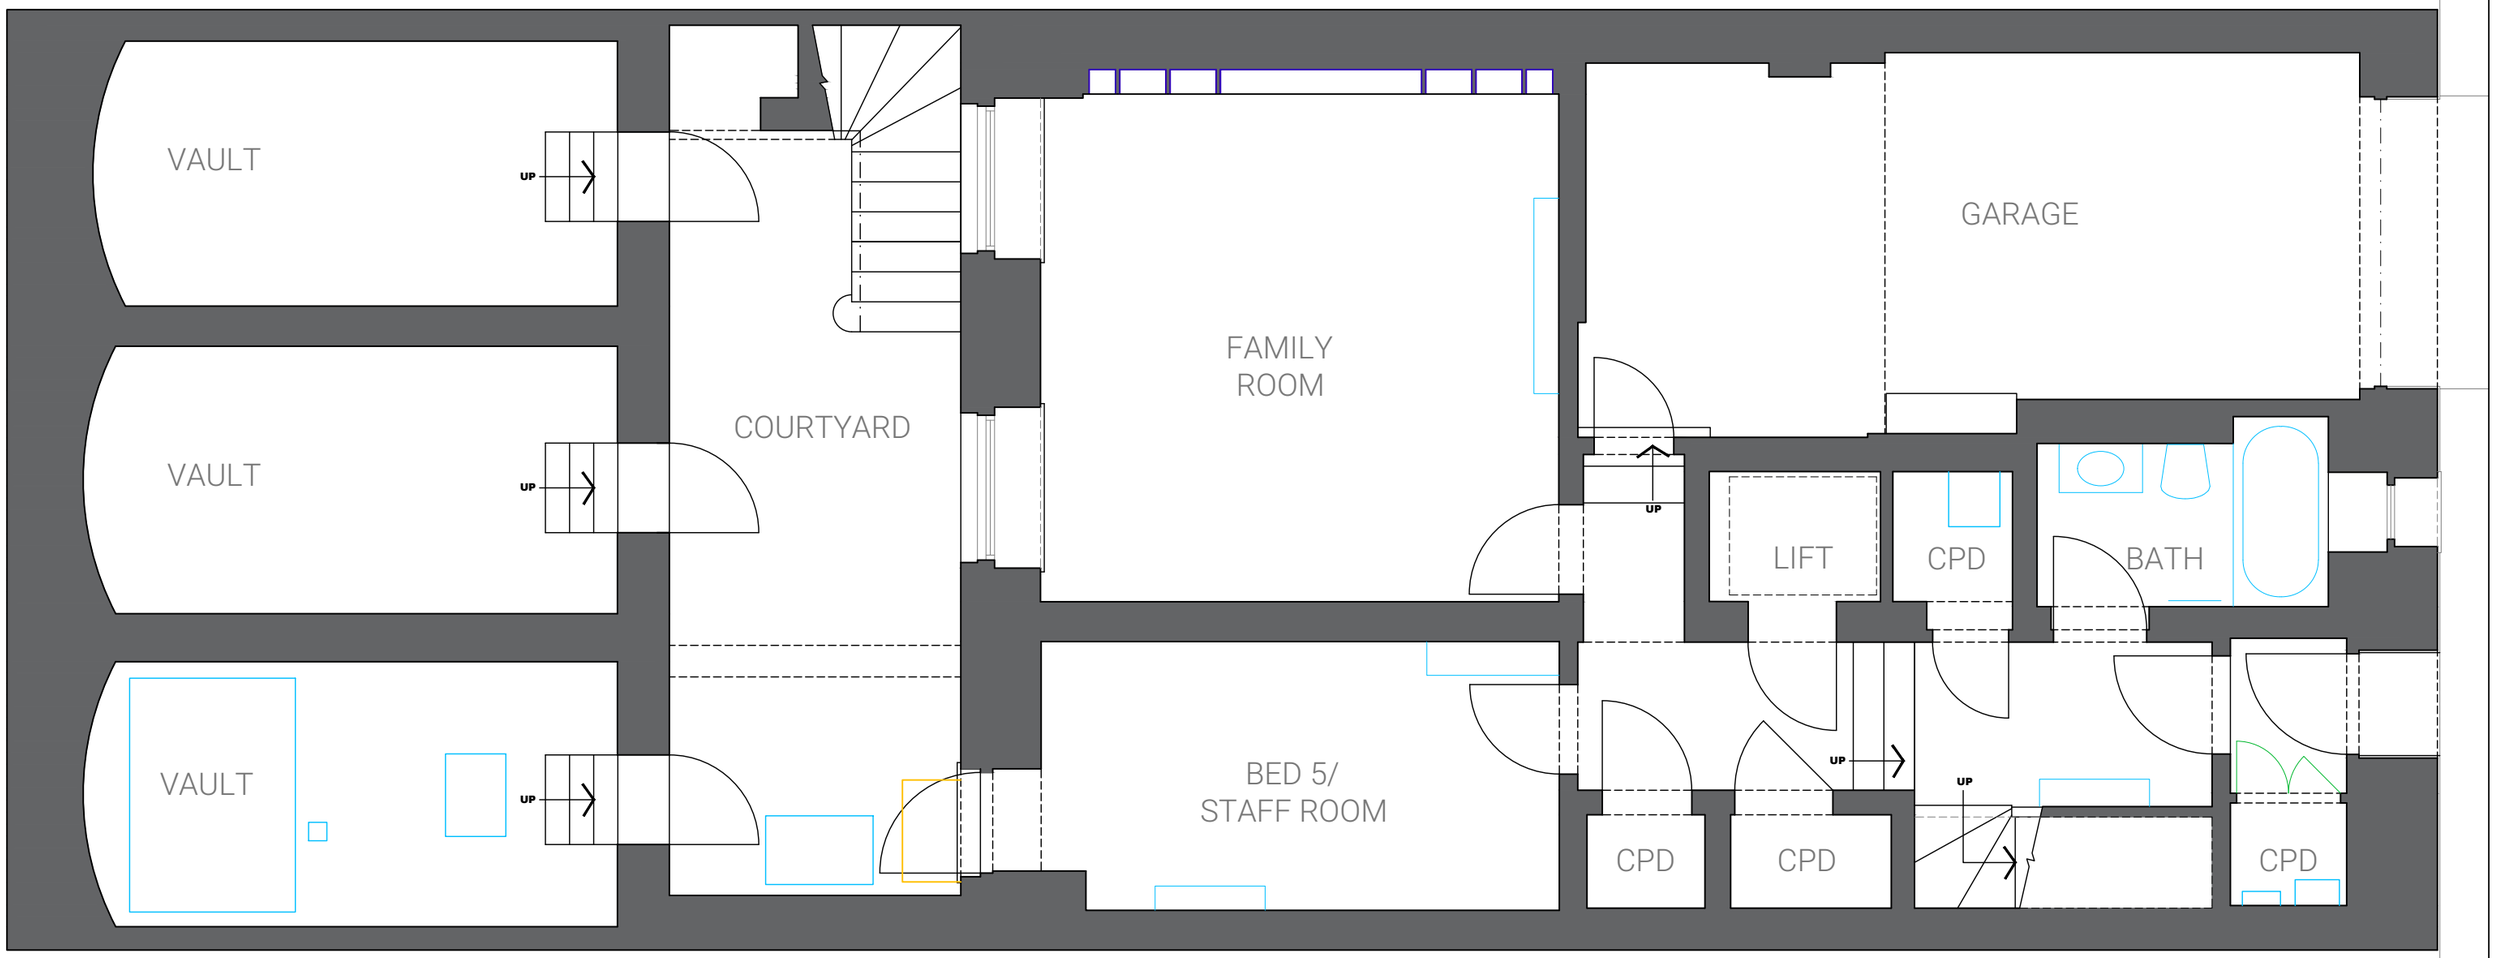

Existing Lower Ground Floor

Scale 1:50 @A3

NORTH

0 1 2 3 4 5 m

Scale 1:50

CLIENT	DRAWN BY	DWG CATEGORY
MS	-	General Arrangement
PROJECT	PAPER SIZE	DWG TITLE
10 Chester Terrace	A3	Existing Lower Ground Floor
DWG STATUS	SCALE	DWG NO.
PLANNING	1:50	HH-CT-01-01

Hill House Interiors, 32-34 Baker Street, Weybridge, Surrey, KT13 8AU - T:01932 858900 - E:design@hillhouseinteriors.com

HILL HOUSE
INTERIORS