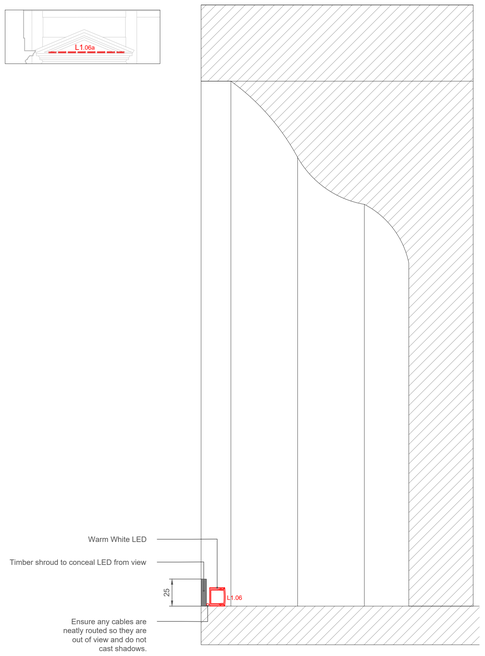

08 Lighting to internal pediment
Scale: 1:2

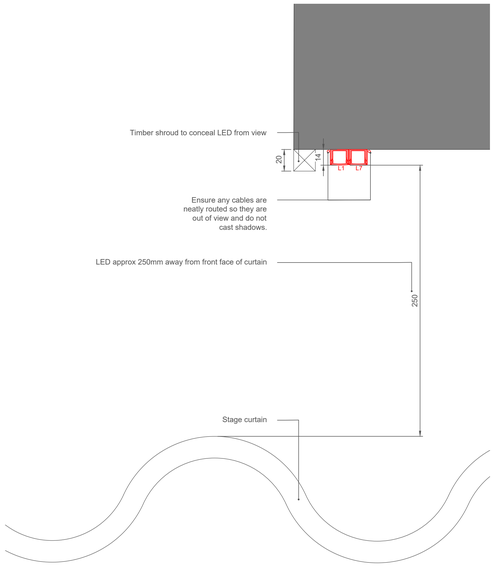

09 Stage Curtain LED
Scale:1:2

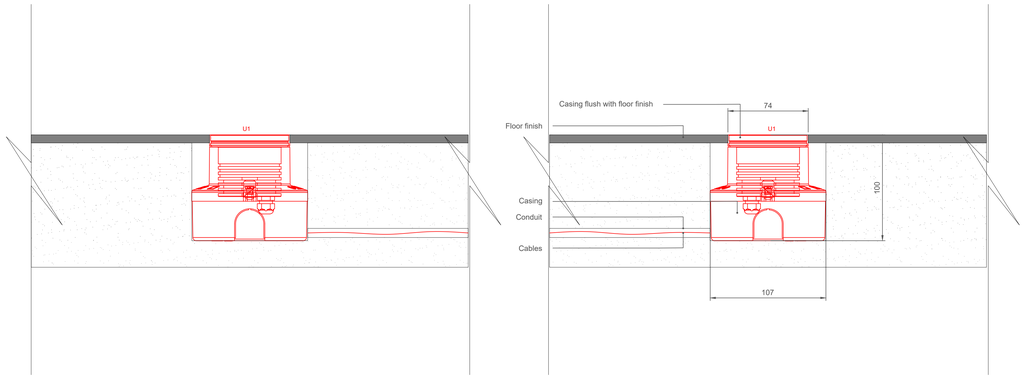

10 Typical Up Lights
Scale: 1:2

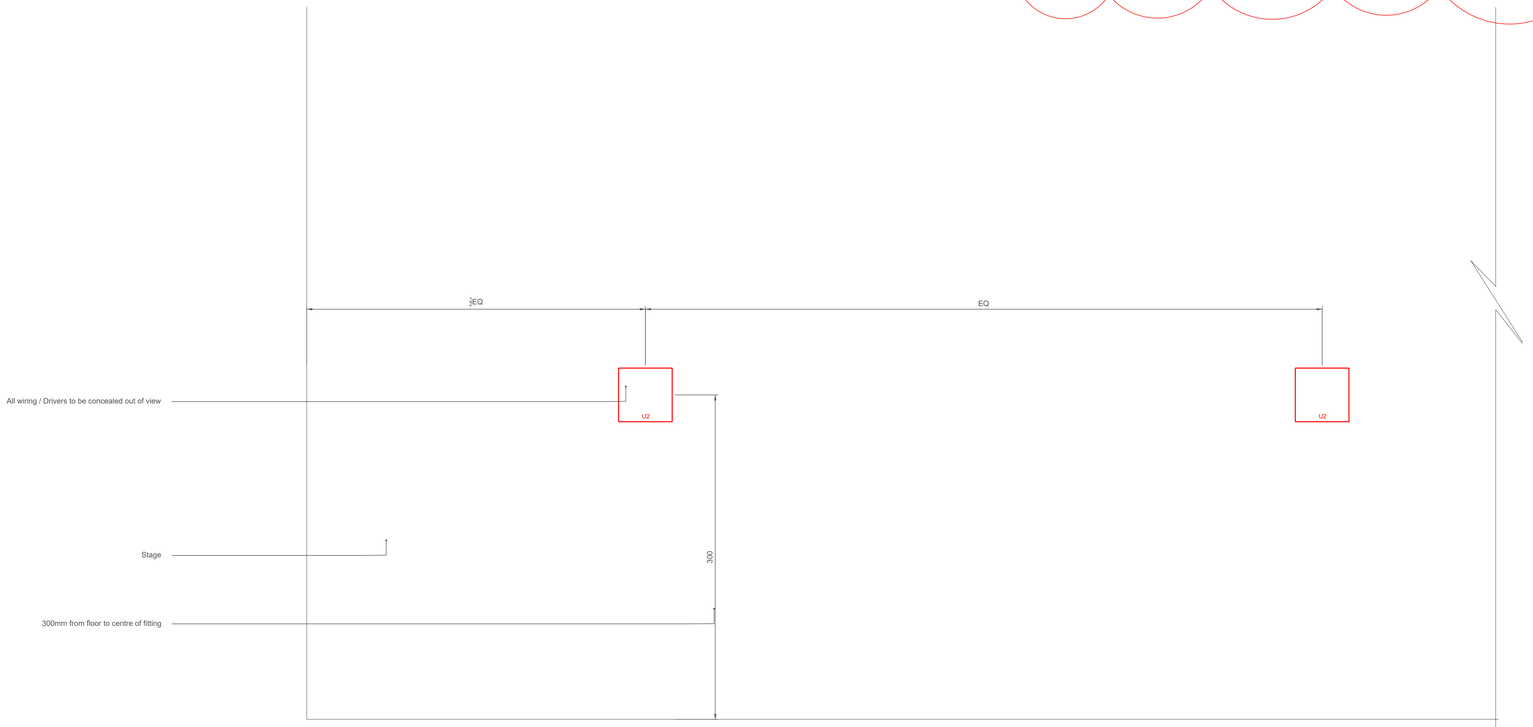

11 Stage marker lights
Scale:1:2

This drawing is the property of Technical Arts Ltd. Copyright & Design Right are reserved by them and the drawing is issued on the condition that it is not copied either wholly or in part without the written consent of Technical Arts Ltd. Figured dimensions to take preference over those scaled. All dimensions to be checked on site before commencement of any work or shop drawings. This drawing is to be read with the specification when existing. Any discrepancies should be brought to the attention of the designer.

NOTES:

All dimension are approx and should be designed according to on site dimensions.

CLIENT:

PARTNER:

FIT OUT COST CONSULTANT:

SHELL COST CONSULTANT:

INTERIOR DESIGN:

Reason For Issue:	By:	Date:	Revision:
Removed Detail to stair cores	AM	25/03/04	R02
Removed detail for U1 to Vestibule	AM	25/03/11	R03

Project Title:
CAMDEN TOWN HALL

Area:
CAMDEN CENTRE

Drawing Title:
CC - Lighting Details

Drawing Number:
TA1550-DT-03

Revision:	R03	Scale:	n/a
Drawn by:	AM	Date:	19/12/24
Checked by:	CF		

6B Parkway
Porters Wood
St. Albans
AL3 6PA
UK
www.technical-arts.com

technical ARTS

CONSTRUCTION