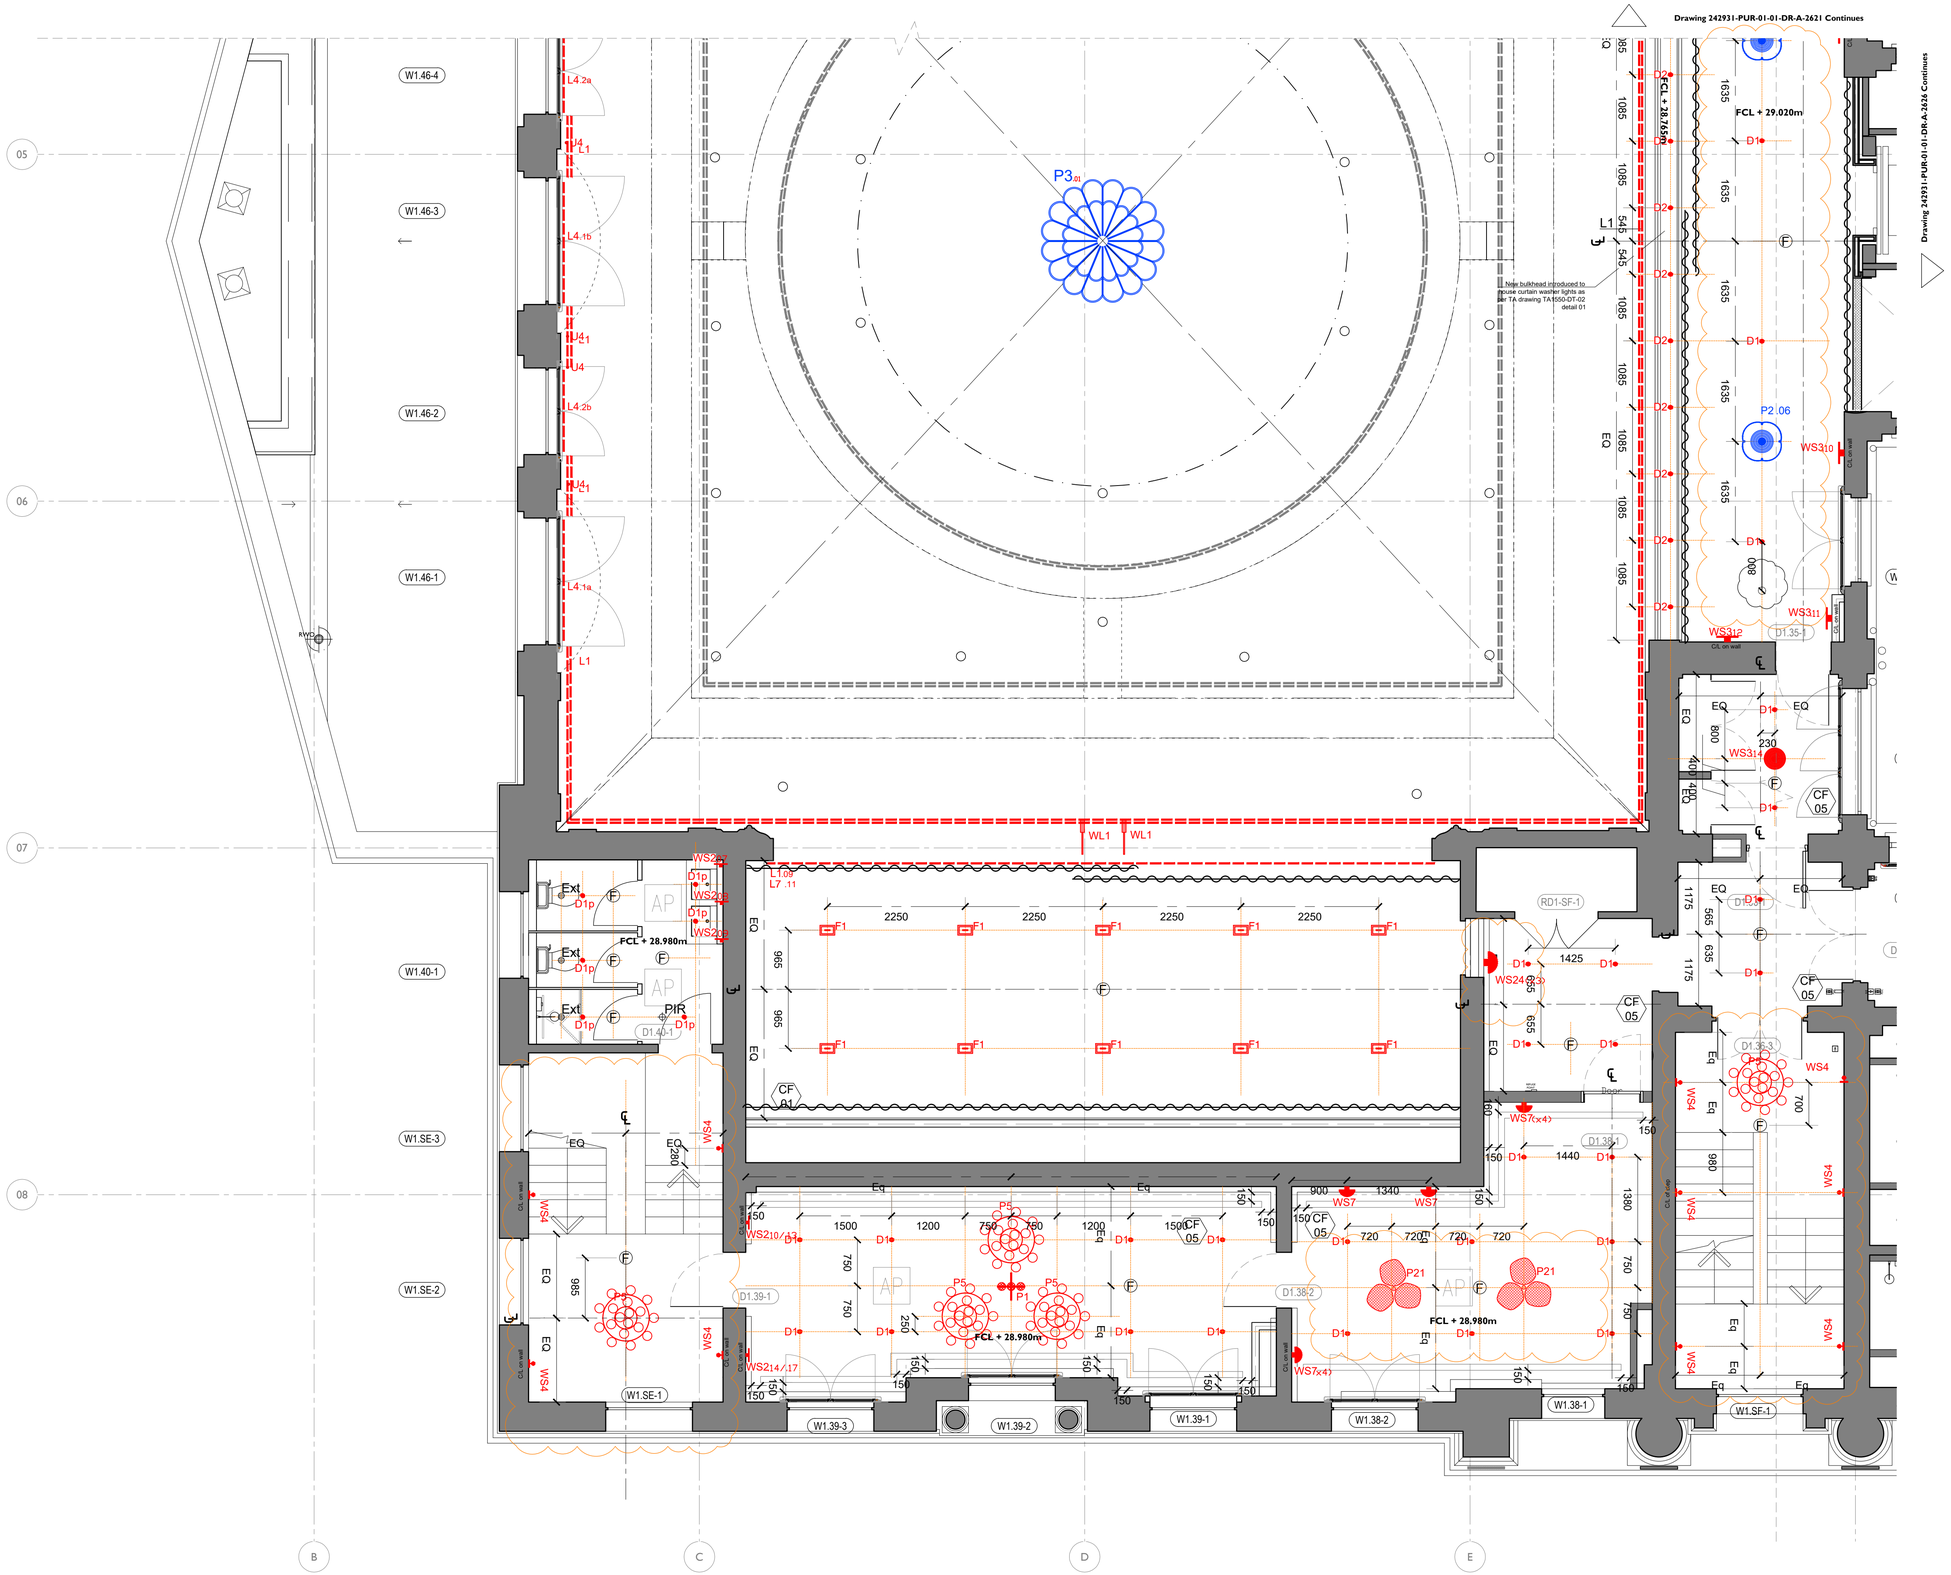

1 PROPOSED RCP - FIRST FLOOR 05
2625 1:50 @ A1

REV	DATE	BY	CHK	DESCRIPTION
P02	13.03.25	DZ	JE	For LBC
P01	06.12.24	OB	JE	For LBC

1:50 Scale

0 500mm 1 m 2 m 3 m 4 m 5 m

Notes:

Drawings are based on survey data and may not accurately represent what is physically present.

Do not scale from this drawing. All dimensions are to be verified on site before proceeding with the work.

All dimensions are in millimetres unless noted otherwise.

Purcell shall be notified in writing of any discrepancies.

Key Plan
not to scale

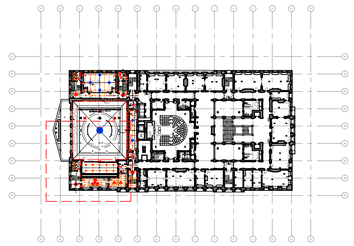

WSXX	Wall light	
WS3	Wall light	TA
WS4	Wall light	TA
WS5	Wall light	TA
WS6	Wall light	TA
D3, D3 and D4	3no downlights	TA
R1	Lighting track	TA
L1	Tunable white LED	TA
L2	RGB+W LED	TA
L3	Tunable white wall pendant	TA
T1	Lighting track spot	TA
TP1	Track pendant	TA
D	Downlight	TA
G	Grille Panel (600x600mm)	TA
LP1	Light panel	TA
P1	Existing pendant (refurbished)	TA
P2	Existing pendant (refurbished)	TA
P3	Existing pendant (refurbished)	TA
P4	Existing pendant (refurbished)	TA
P5	Decorative pendant	TA
P6	Track pendant	TA
P7	Unknown	TA
P8	Pendant	TA
AP	Access Panel (600x600mm)	
	CCTV	SIL
DP	Data point /socket	IT

3C	BOSE DM3C	ETP
5C	BOSE DM5C	ETP
6C	BOSE DM6C	ETP
8C	BOSE DM8C	ETP
5E	BOSE DM6SE	ETP
6i	L'acoustics X6i	ETP
10i	L'acoustics SB10i	ETP
Ss	Syva Sub	ETP
FP	Facilities Panel	ETP
	Commando Socket	ETP
TW	TW Audio B14i	ETP
M	Shure MXA902 Mic	ETP
	Exit signage	Arup
PIR	PIR sensor	Arup
F	Fire alarm element	Arup
L1	Ceiling light	Arup
L1/E	Ceiling light	Arup
L2	Ceiling light	Arup
L3	Ceiling light	Arup
L4	Ceiling light	Arup
Ext	Extract grille	Arup
Lx	Ceiling light Re-use of existing	
CF 01	Acoustic plaster	DRS
CF 02	Fresco Art	DRS
CF 05	Painted ceiling	DRS
CF 09	Painted ceiling	DRS
CF 07	Gold leaf	DRS
CF 12	Barrisol	DRS
	Air grille	Arup
G	Air grille	Arup

CLIENT
Il Bottaccio

PROJECT
Camden Town Hall Tenant Fitout

JOB NUMBER
242931

PURCELL

TITLE
PROPOSED RCP - FIRST FLOOR PLAN 05

SIZE A1L
SCALE 1:50

REV **P02**
SUITABILITY/REASON FOR ISSUE **S4 - For Approval**

DRAWING NUMBER
242931-PUR-01-01-DR-A-2625

PURCELL® IS THE REGISTERED TRADE NAME FOR PURCELL ARCHITECTURE LTD AND ALL SUBSIDIARY COMPANIES AND IS REGISTERED IN THE UNITED KINGDOM, EUROPEAN UNION, HONG KONG, CHINA AND AUSTRALIA. © PURCELL 2025. www.purcelluk.com