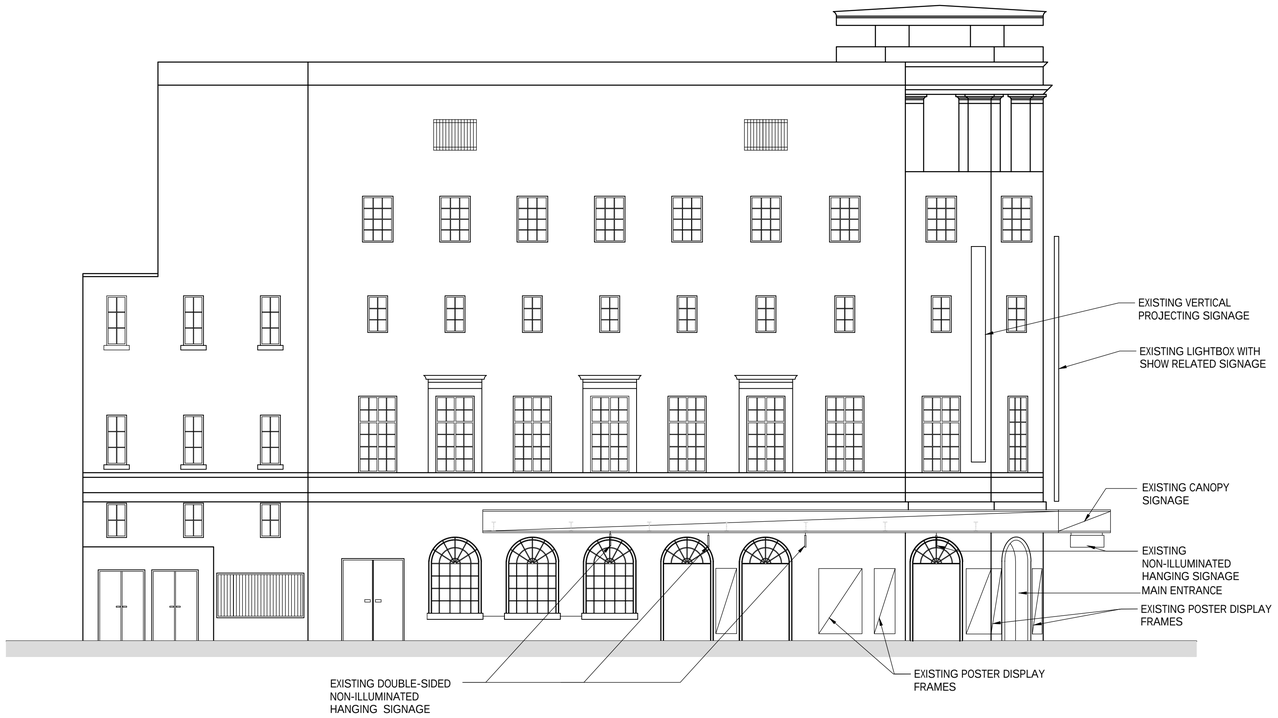

EXISTING ELEVATION ON EARLHAM STREET
(SCALE 1:100 AT A1)

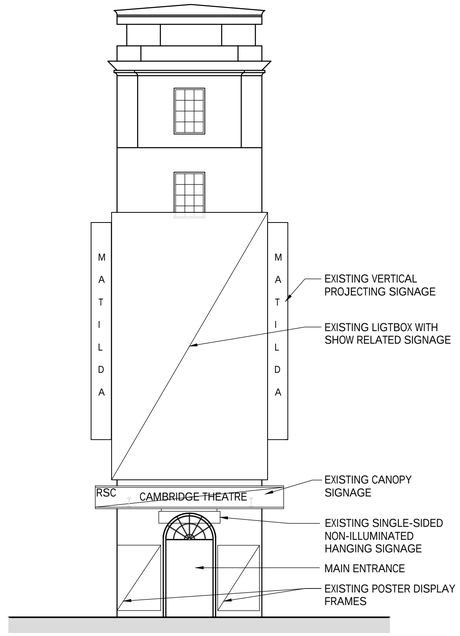

EXISTING FRONT ELEVATION
(SCALE 1:100 AT A1)

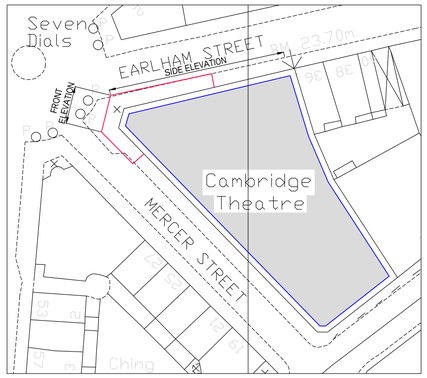

LOCATION OF ELEVATIONS (NTS)

0 1m 2m 3m 4m 5m
1:100 SCALE BAR

DO NOT SCALE THIS DRAWING.

Original Drawing Size A1

Notes

Rev.	Date	Description	By
-	---	---	--

Revisions

MJC
CHARTERED STRUCTURAL ENGINEERS

Issuing Office
204 Bolton Road, Walkden
Manchester, M28 3BN
TEL: 0161 790 4404

Client
NEWMAN DISPLAYS LTD

Project
CAMBRIDGE THEATRE, LONDON - SIGNAGE APPLICATION

Drawing Title
EXISTING ELEVATIONS

Scale	Date	Drawn	Checked	Passed
AS SHOWN	MARCH 2025	GT	---	

Drawing No.
4034-002

PLANNING

THIS DRAWING AND THE COMPUTER FILE OF THIS DRAWING ARE COPYRIGHT. THE COPYRIGHT BELONGS TO MJ CONSULTING ENGINEERS LTD (MJC LTD). THIS DRAWING MAY THEREFORE, NOT BE REPRODUCED IN ANY FORMAT WITHOUT THE WRITTEN CONSENT OF MJC LTD AND THE COMPUTER FILE MAY NOT BE TRANSFERRED WITHOUT THE WRITTEN CONSENT OF MJC LTD.