NOTES:
1. NOT FOR CONSTRUCTION.
Do not measure from this drawing. All dimensions to be verified on site. Please note that for any construction, demolition, fitting, installation, pricing or costing etc. a detailed survey of the related work is to be undertaken.

2. This is an indicative proposal only and subject to all statutory requirements including build ups of roofs and relevant barriers so free from condensation and water ingress. Input will be required from Structural and MEP engineers.

3. Where not indicated windows replaced

4. Note - asbestos present and contractor to ensure all health and safety measures in place prior during and after replacement.

5. See also SE, MEP, and specialists information

6. Contractor to confirm all levels and falls on site. All falls away from building. Changes in direction of fall to be smooth and not with sharp cut angular finish.

KEY ELEMENTS

Site

Existing solar panels

Internal fit out removed not indicated for clarity

1 Main pool
2 Paddling pool
3 Male changing room
4 Female changing room
5 Lobby
6 Plant room
7 Existing solar panels
8 Rooflights
9 Staff changing room

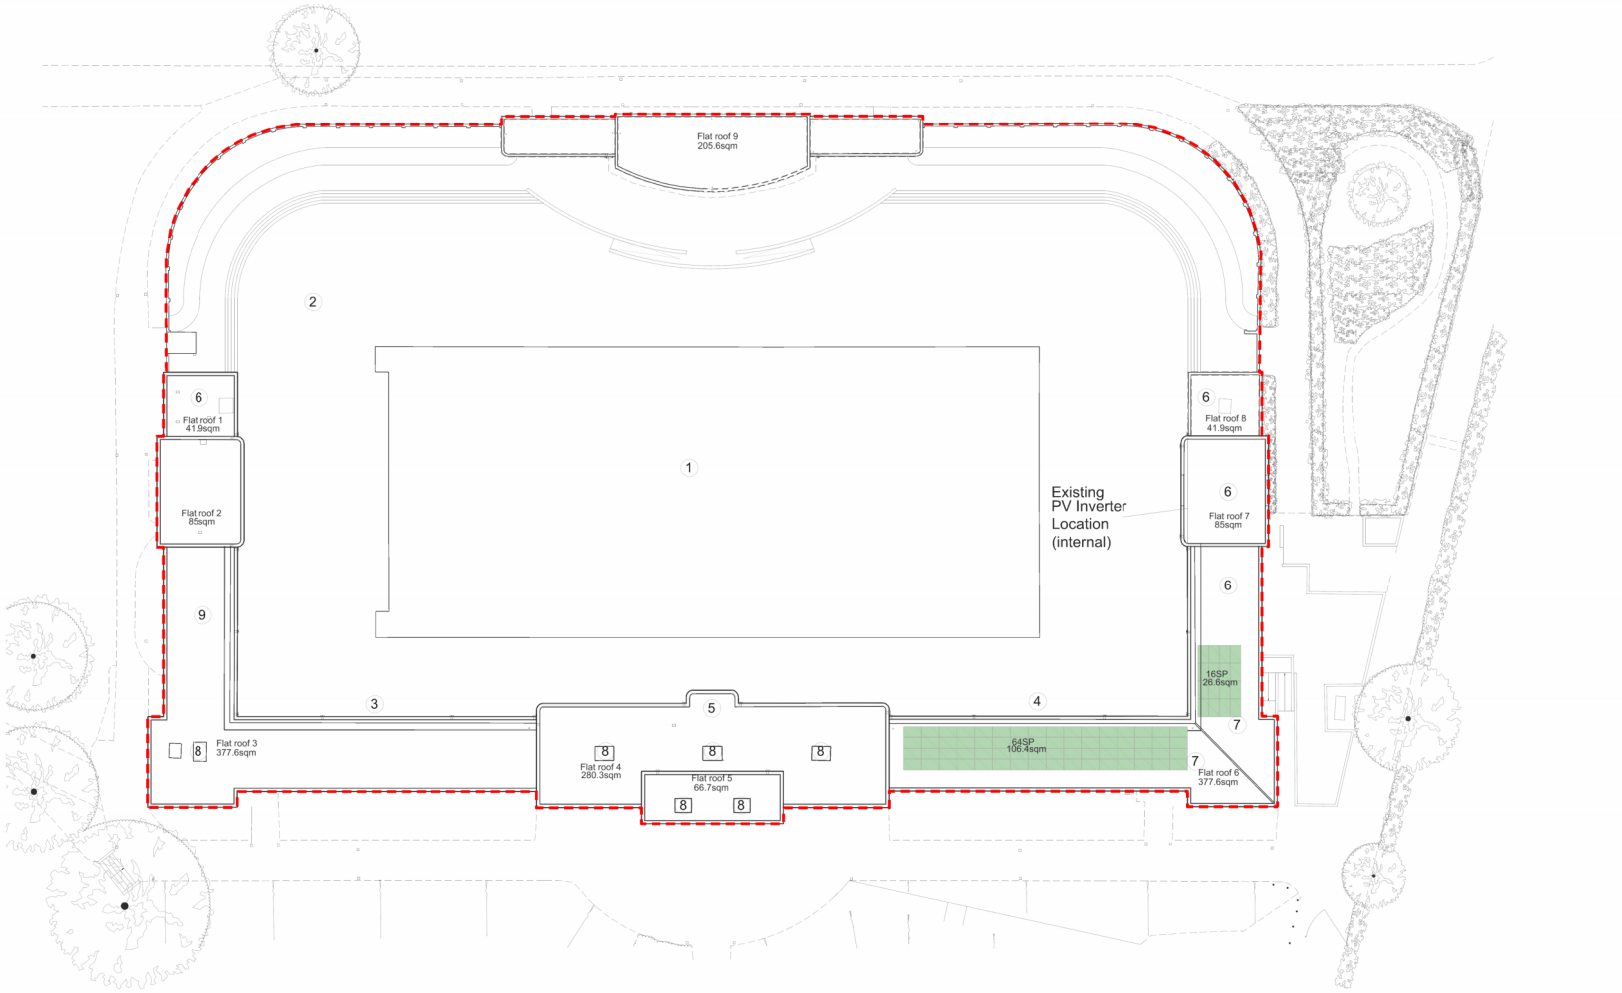

0m 1 2 5

Date	Rev.	Stage	Purpose
02.12.24	A	3	Areas added

Unless otherwise indicated opposite this drawing is for information only Please note that for any construction, demolition, fitting, installation etc., pricing or costing a detailed survey of the related work is to be taken. Subject to building control and statutory requirements.

The drawing is indicative of the architect's visual requirements only. The trade contractor will be responsible for the detailed design and coordination of the installation within the parameters of the specification + design documents. Drawings to be read in conjunction with structural engineer's and MEP engineer's information

Do not scale use figured dimensions only.
All dimensions to be checked on site

Copyright - Paul Vick Architects Ltd 2023. All rights reserved.
This drawing is to be used for the purpose described only

Project 833_Parliament Hill Fields Lido

Subject Existing Roof Plan

Scale 1:500 @ A3 - 1:250 @ A1

Date 20.11.24 **Drwg No.** AT_100 **Rev.** A

Architects Paul Vick Architects T: 020 7993 6573 www.paulvick.co.uk