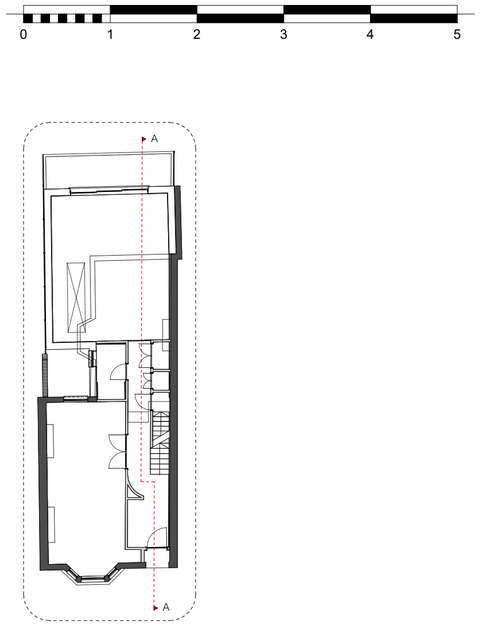

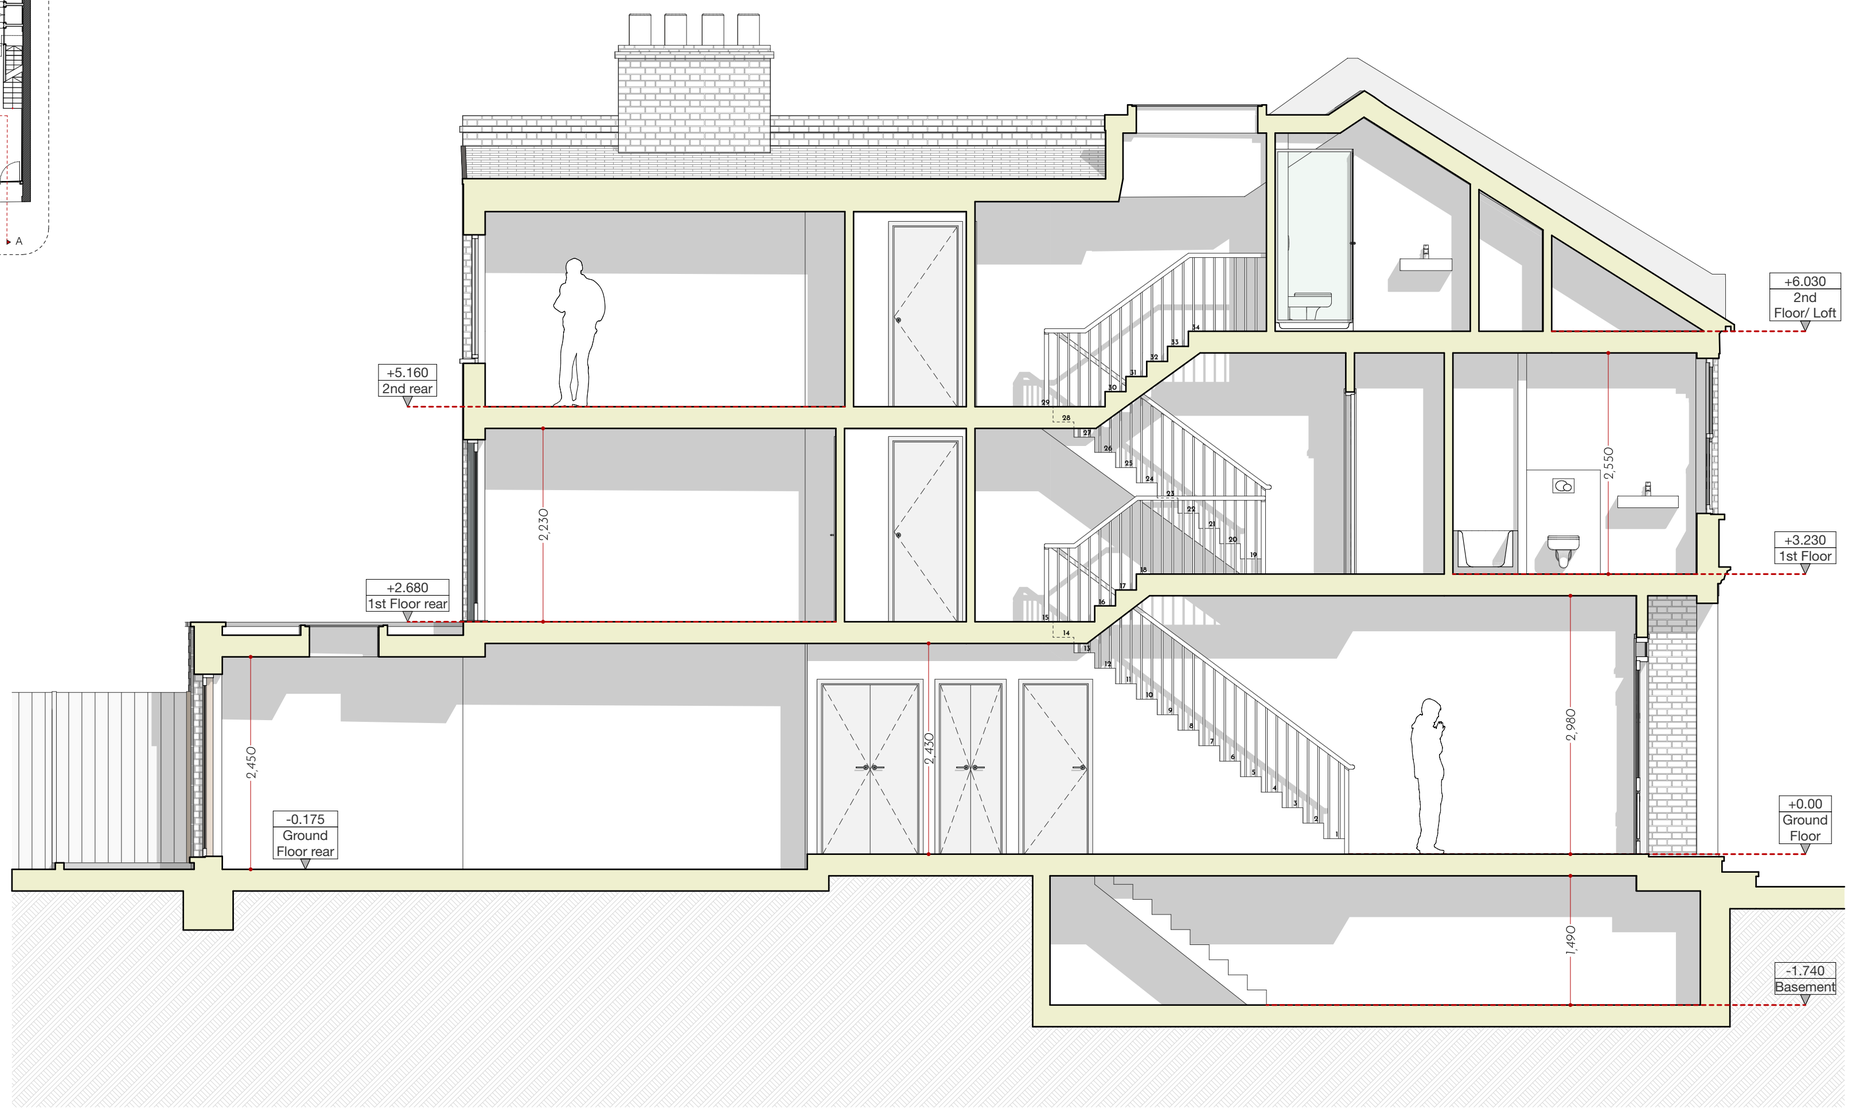

General Notes

- Do not scale from drawings.
- The contractor must verify all dimensions on site before commencing work.
- Any discrepancies and/ or omissions to be reported to the architect immediately.
- All drawings are to be read in conjunction with all relevant drawings and specifications.

Notes/ Key

Revisions

Job Number:
045

Project:
24 Agamemnon Road, NW6 1DY

Client:
Andrian Bors

Drawing Title:
Section A-A - Proposed

Scale:
1:50@A2

Date:
10/02/2025

Drawing Number:
PP-045-310

Revision:

Drawn by:
AN

ALEX NACU ARCHITECTS

45 Lismore Boulevard, Maple House, London
NW9 4EG

(+44) 07761 030 348

a.nacu@alexnacuarchitects.co.uk