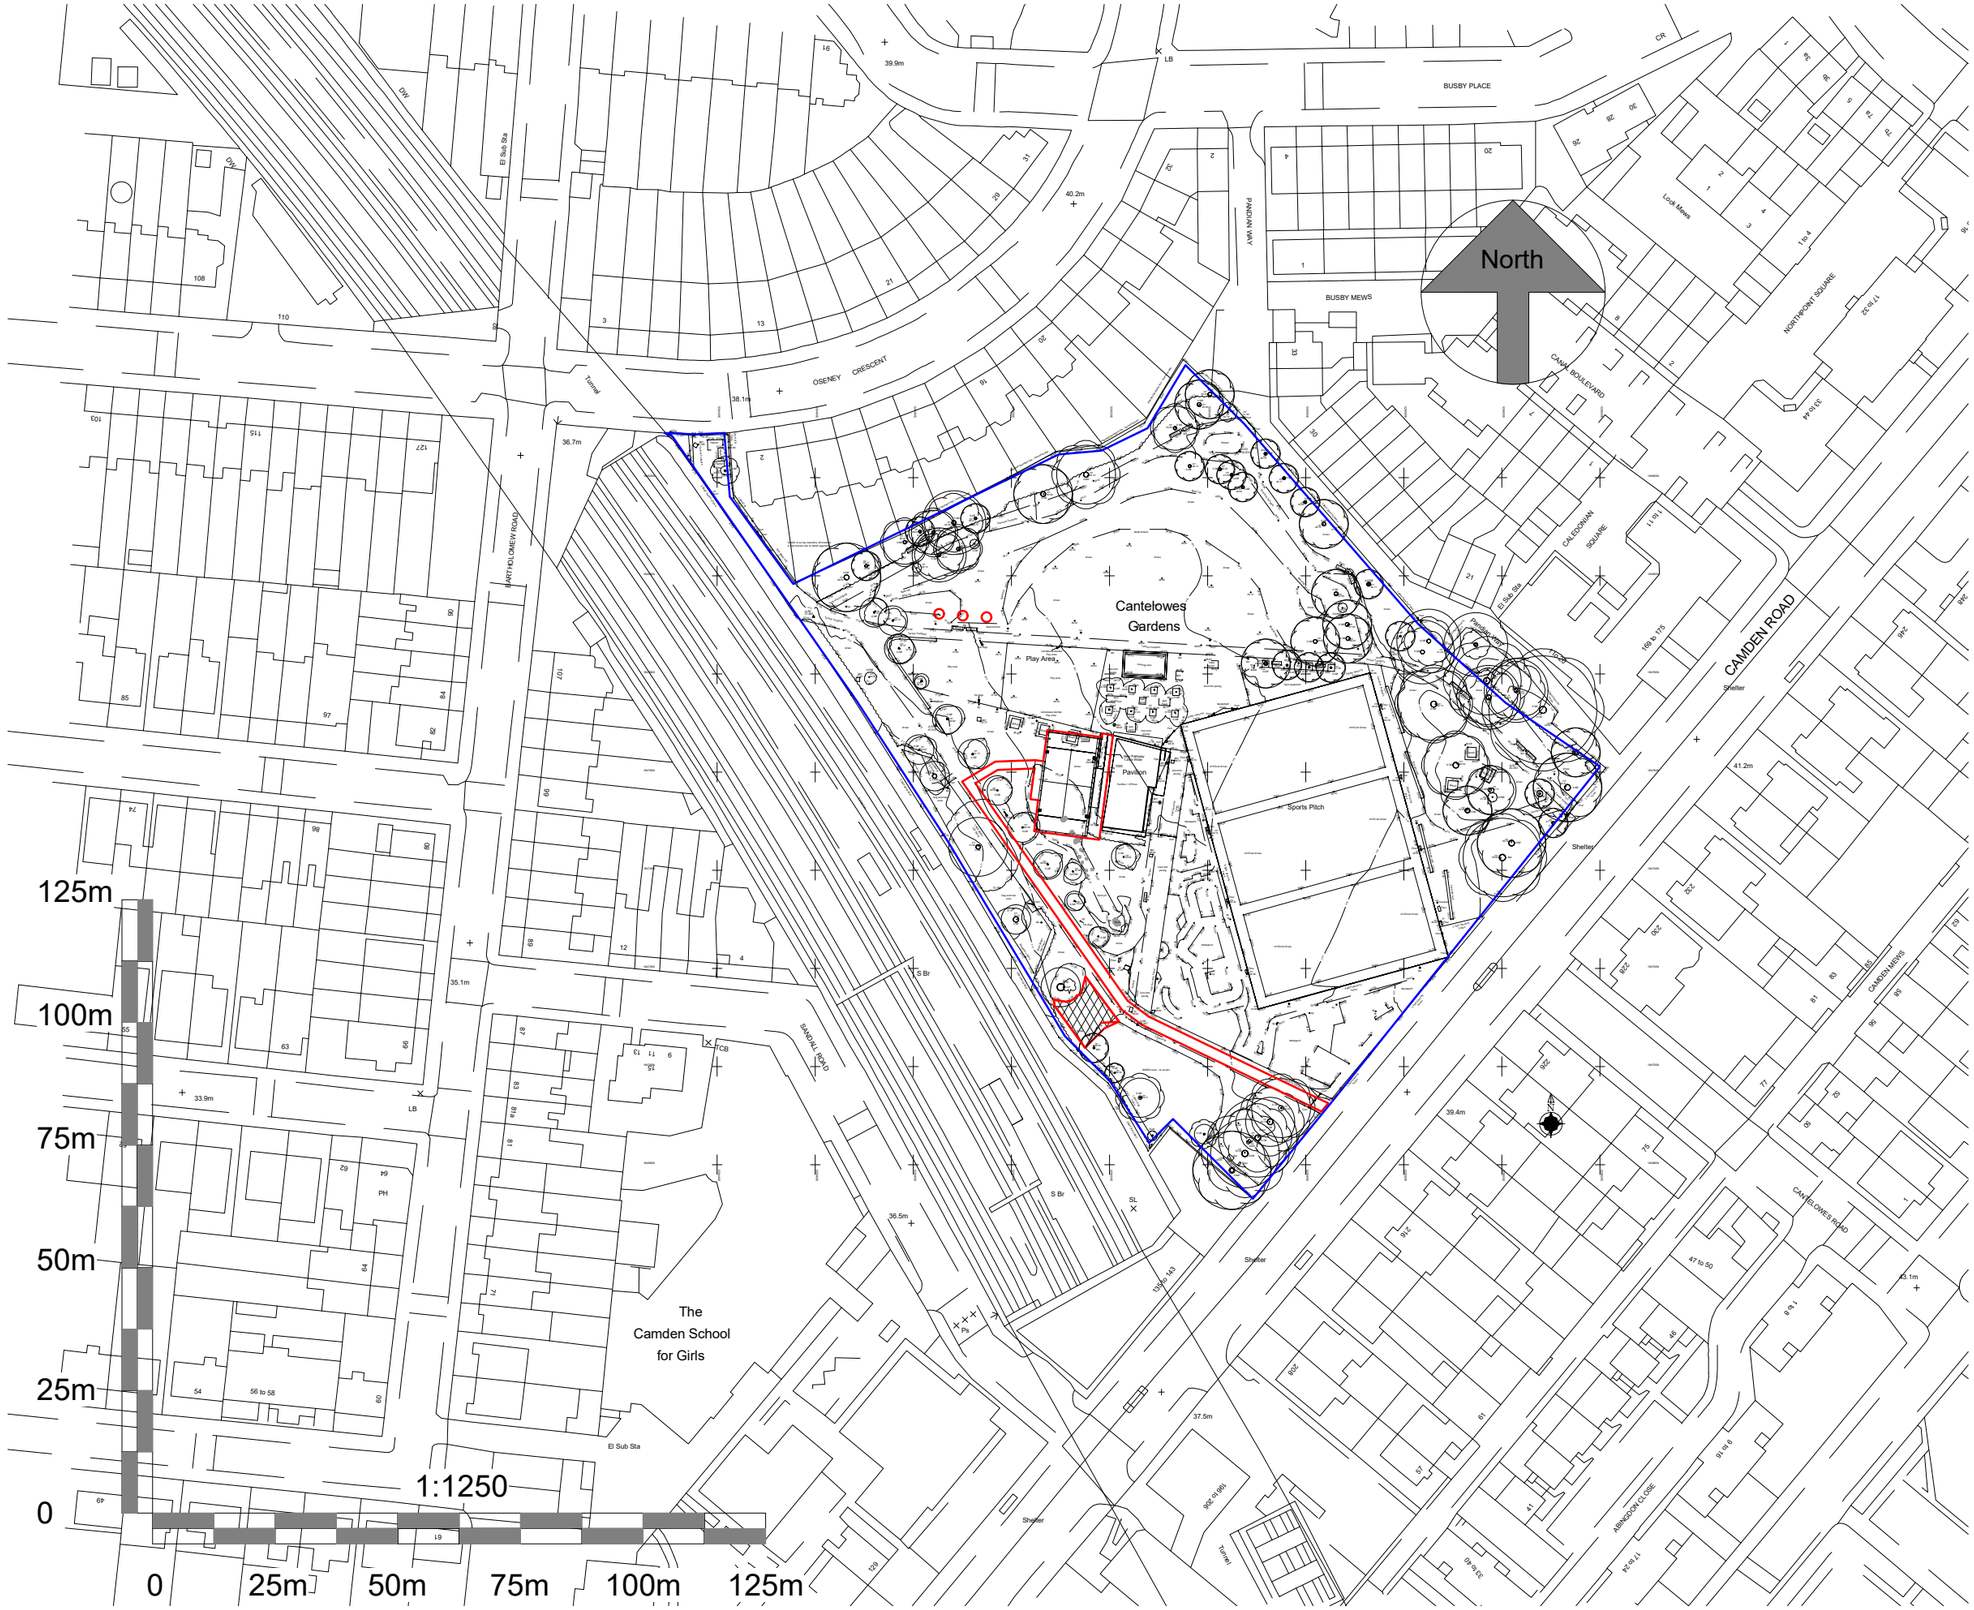

Notes

This is an A3 Drawing at a scale of 1 : 1250

Rev	Date	Description
A	18.09.24	PLANNING AREAS
B	26.09.24	PLANNING AREAS
C	21.03.25	PLANNING AREAS

SITE LOCATION
Cantelowes Gardens
Camden Road
LONDON. NW5 2AP.

PROJECT
Padel Court

CLIENT
London Borough of Camden

DRAWING TITLE
Location Plan

SPORTSFACILITY PLANNING&DESIGNLTD

39 Hemwood Road, Windsor, Berkshire, SL4 4YX
Telephone: (01753) 850123 Mob: 07770 366259
Email: office@sfpad.co.uk

CONSULTANCY SERVICES

DRAWN BY	CHECKED BY	
L.West	S.F.P.D.	
SCALE	DATE	REVISION NO.
1 : 1250	05.09.24	C

DRAWING NUMBER
2024 CAS 029 010 C