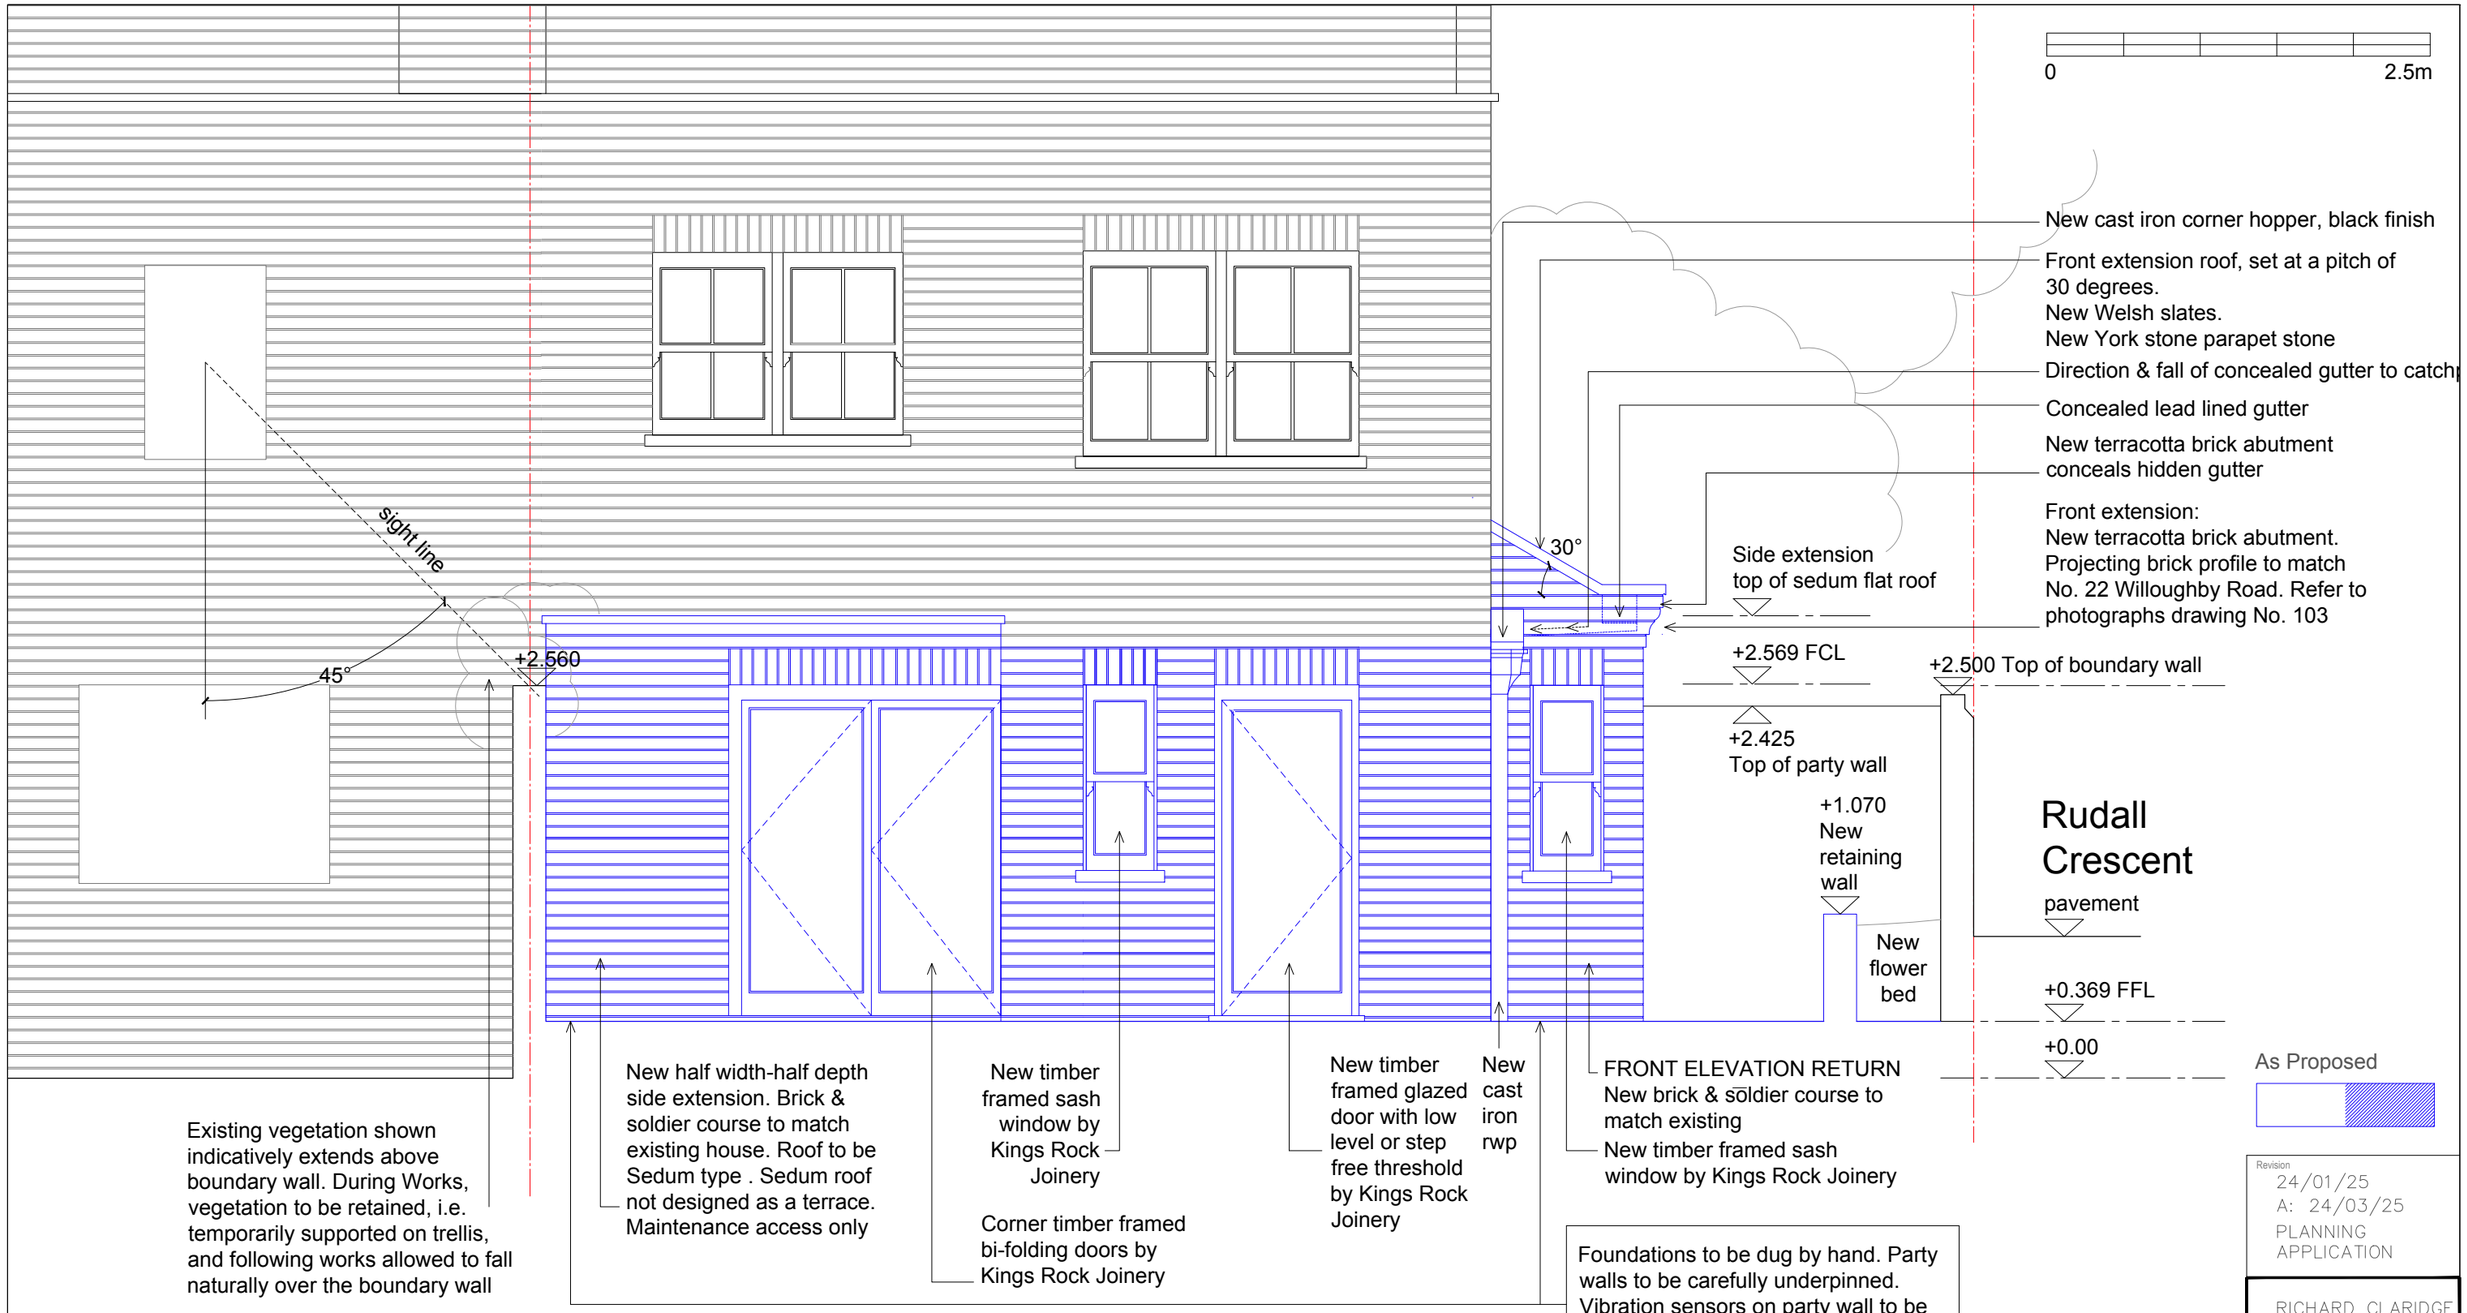

As Proposed

Revision
24/01/25
A: 24/03/25
PLANNING
APPLICATION

RICHARD CLARIDGE
ARCHITECT
LONDON NW3

Client
MATTHEW
GRIMSDALE

Project
2 AND A HALF
RUDALL CRESCENT
NW3 1RS

Title
SIDE ELEVATION
AS PROPOSED

Original Scale	Drawn By	Date	
1:20 @ A3	RC	JAN 25	

Drawing Number
206

REF:

Rev
A