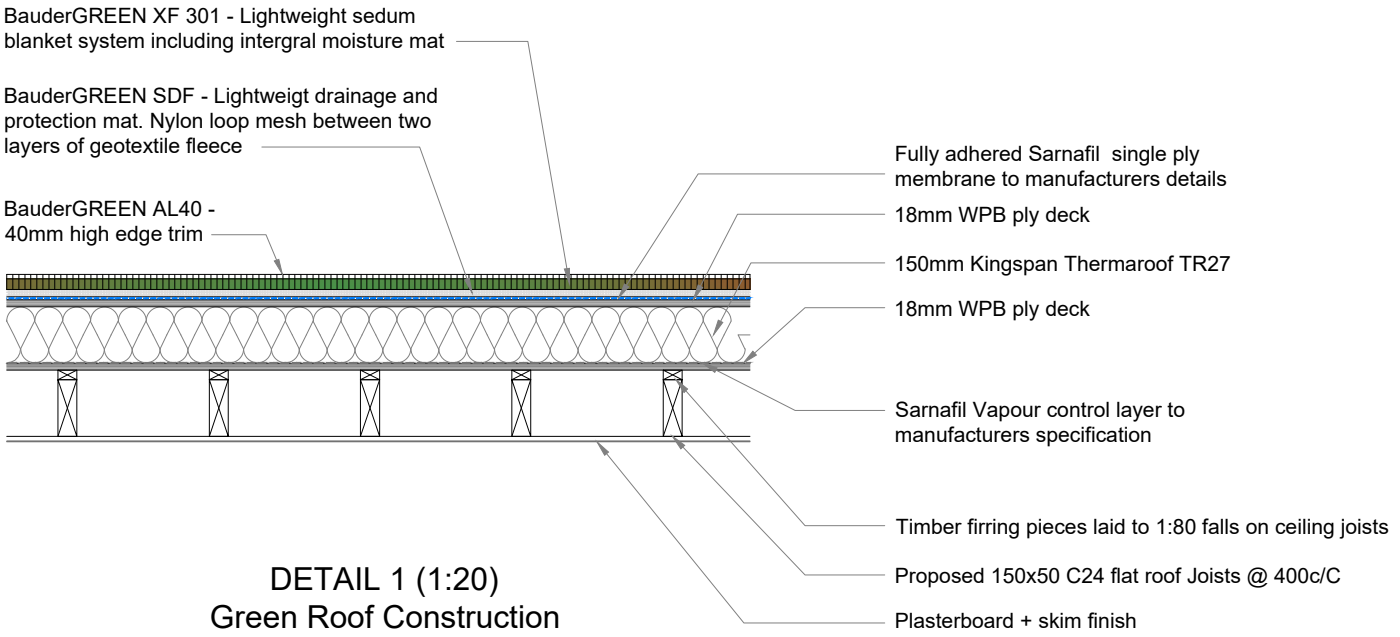

DETAIL 1 (1:20)
Green Roof Construction