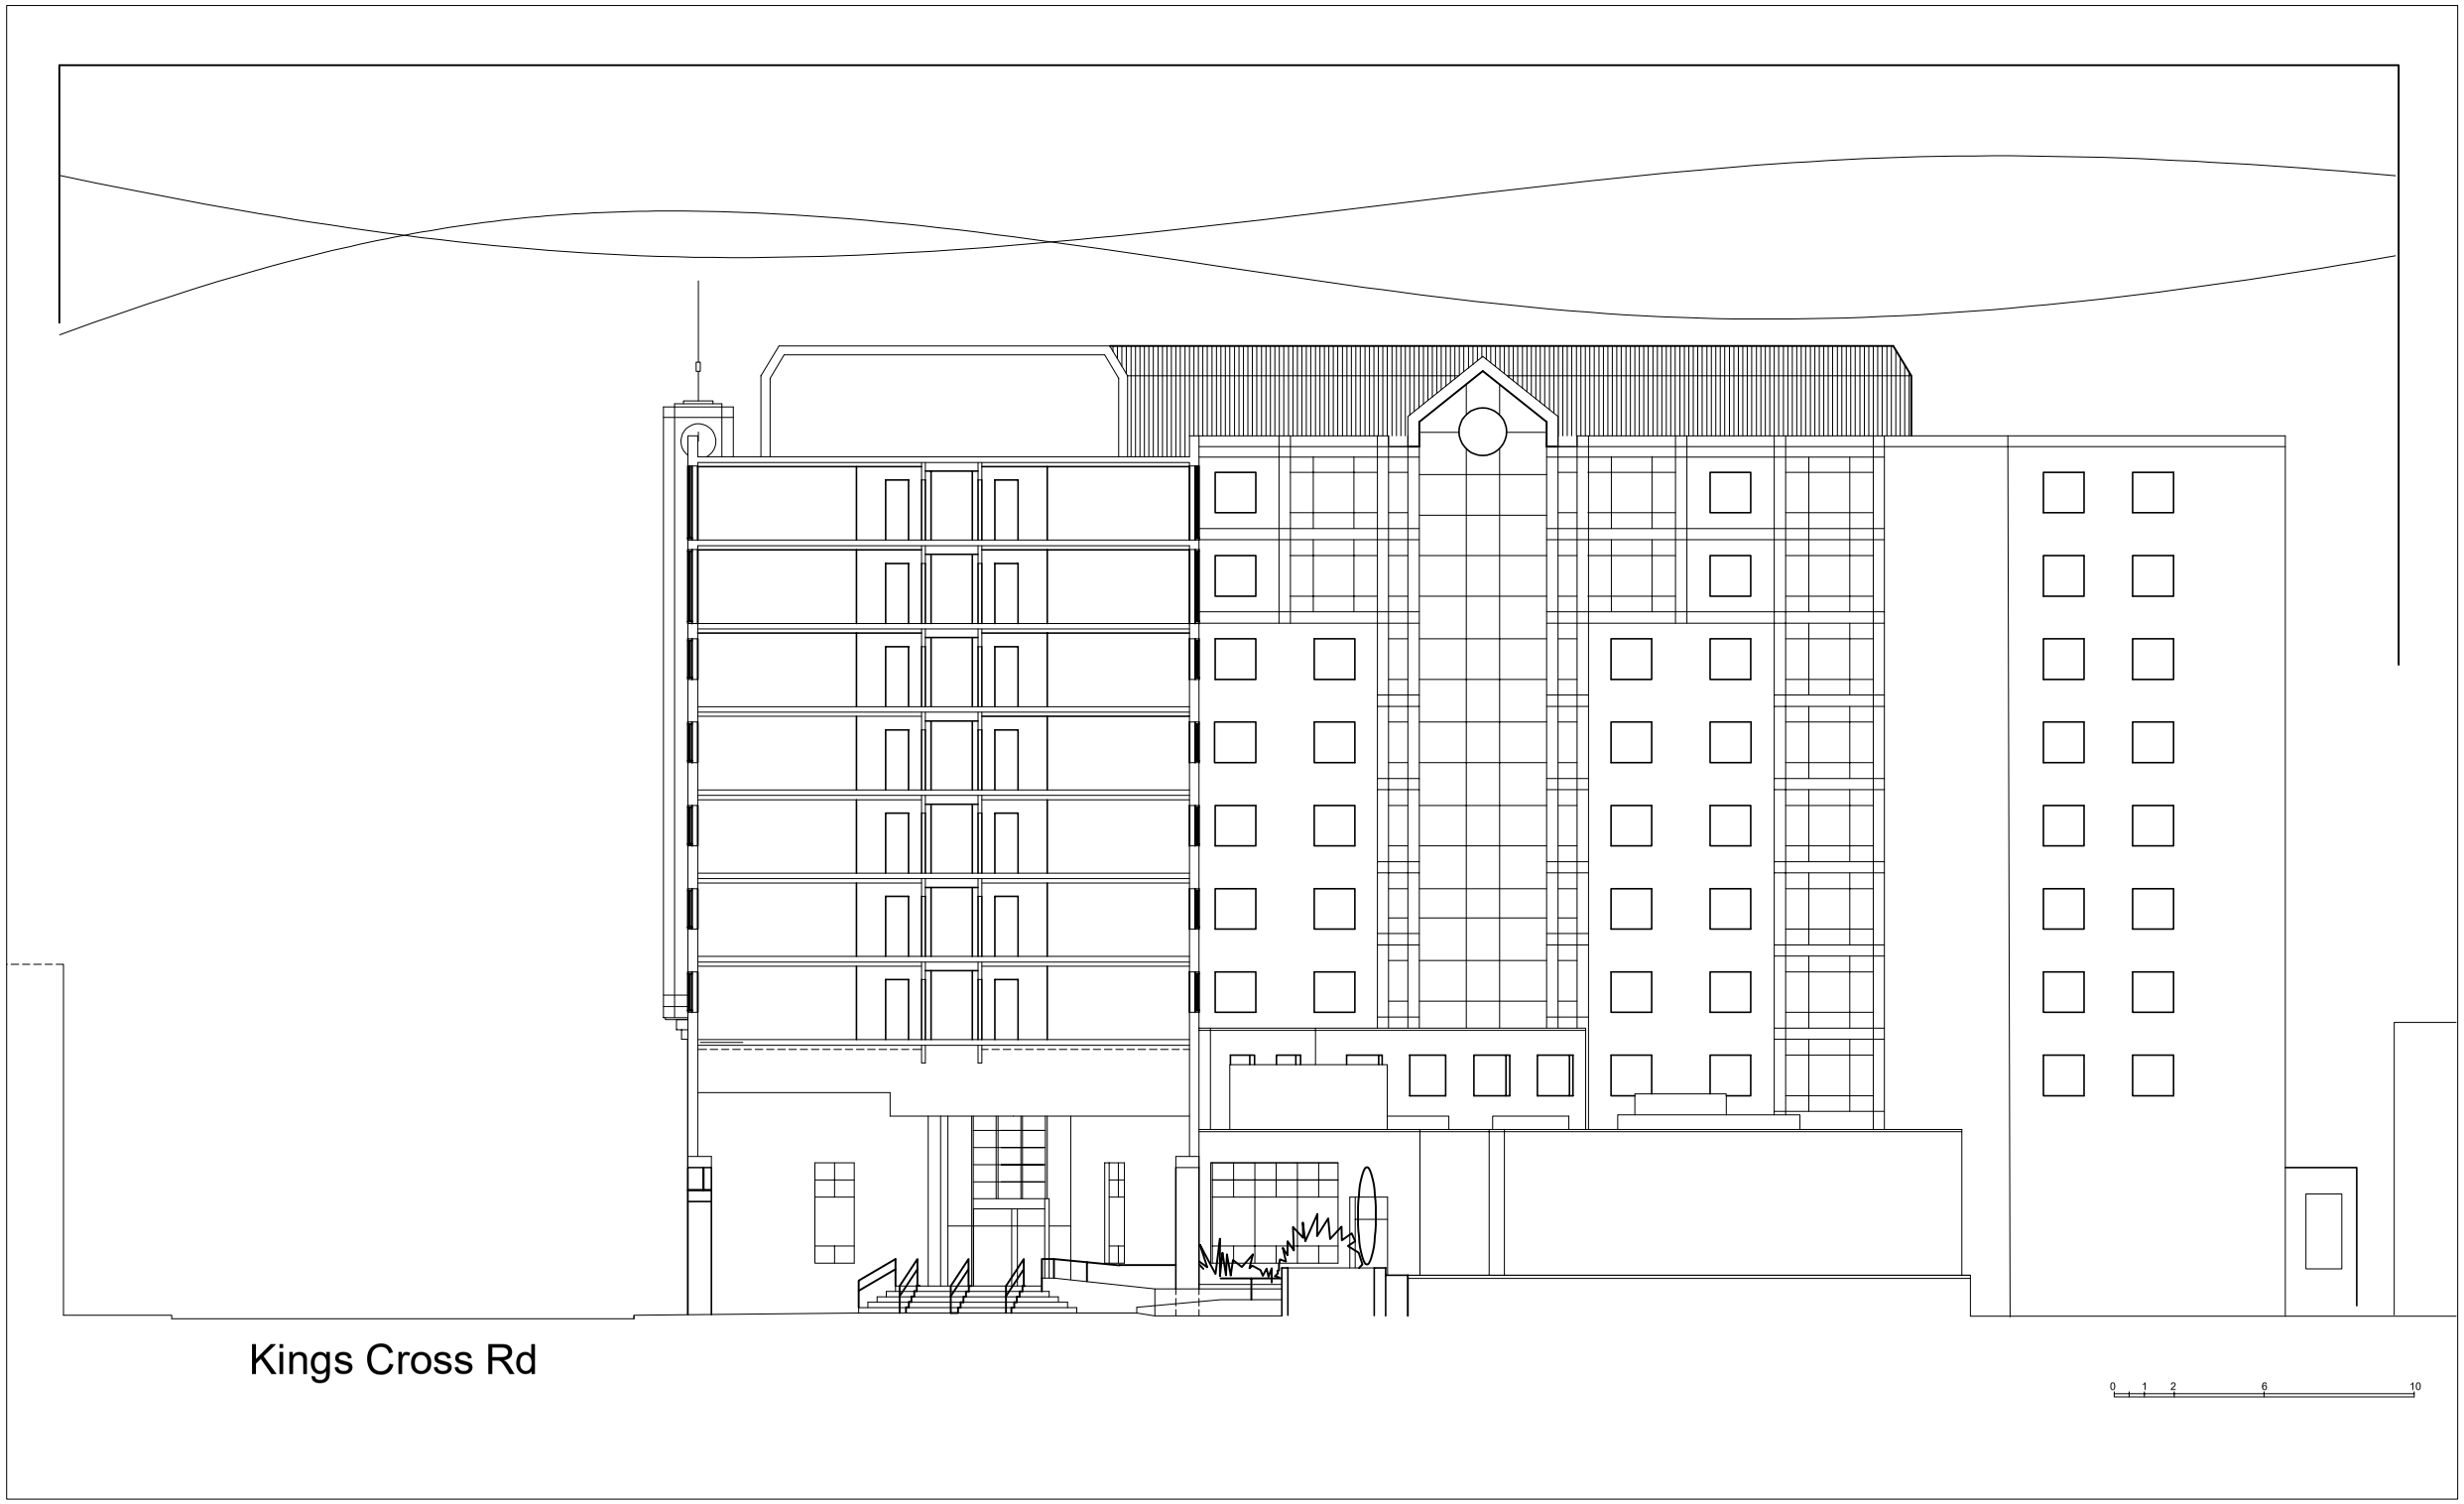

Notes.
Do not scale from this drawing.
It is contractor to take and check all dimensions on site before work commences. Discrepancies to be reported to the architect. Subcontractors to verify all dimensions on site before making shop drawings or commencing manufacture.

CAD File CADFILE

Rev.	Description	Initial	Date

Rev.	Description	Initial	Date

DENNER ELLIS BODDINGTON
CHARTERED ARCHITECTS
Phoenix Yard, 65 King's Cross Road, London WC1X 9LW
Telephone: 020 7239 4903 Fax: 020 78412 7482
E-Mail: architects@denelbod.co.uk

Client
FIROKA GROUP

Project
PLANT ROOM EXTENSION
CROWNE PLAZA KINGS CROSS RD

Drawn INIT Checked INIT Status DWG-STATUS

Title
EXISTING
REAR CALTHORPE STREET ELEVATION

Date DATE Plot Date DATE
Scale 1:250@A3
Drawing no. 25/478 P 003
Revision .

Anglo-Overseas Consultants Limited. This drawing is copyright.