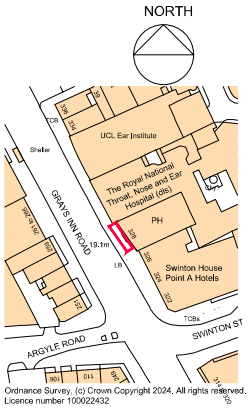

Site Location Plan
Scale: 1:1250

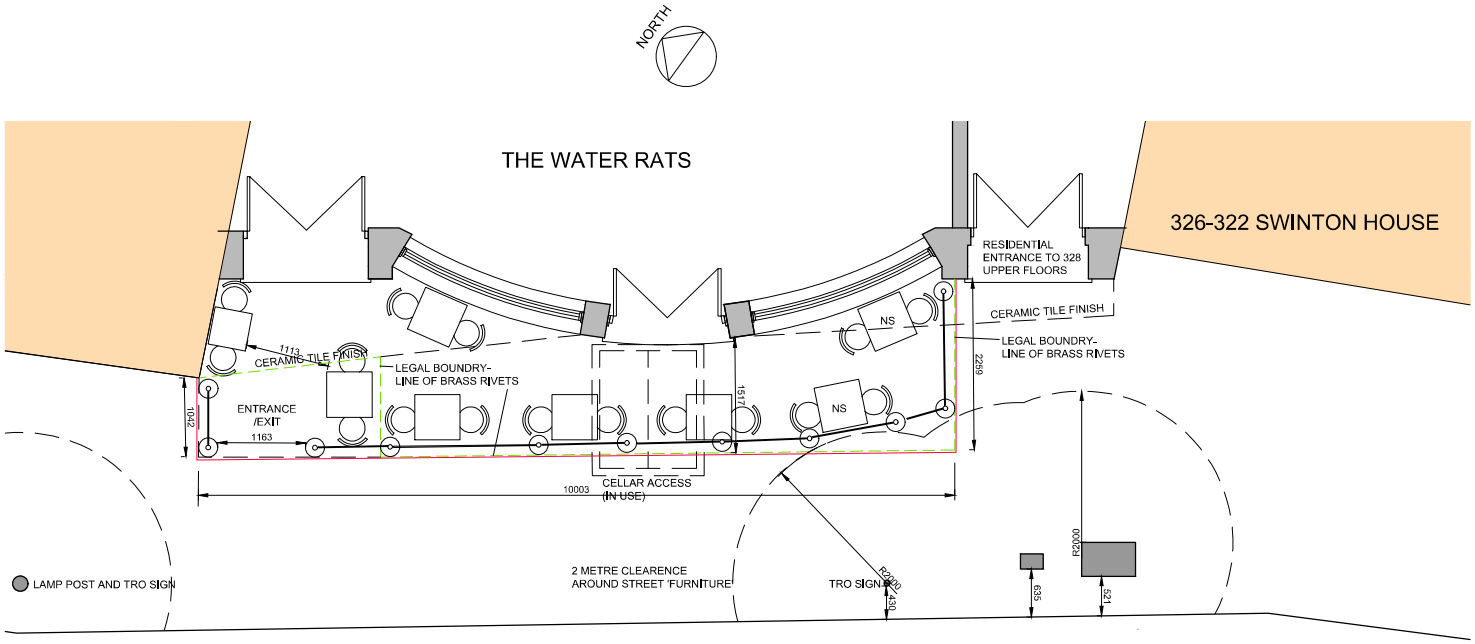

COVERS
TOTAL 16 COVERS

NS - Non-smoking

status
OUTSIDE SEATING

client
THE WATER RATS

site
328 GRAYS INN ROAD
London WC1X 8BZ

drawing
Outside Seating

scale	author	date
1:50 @ A2	now	AUG 24

proj. no.	drawing	revision
N203	P01	C

Nicholas C Williams RIBA
nowarchitecture@gmail.com