LONDON BOROUGH OF CAMDEN
PLANNING AND TRANSPORT
DEPARTMENT
20 DEC 1988
RECEIVED

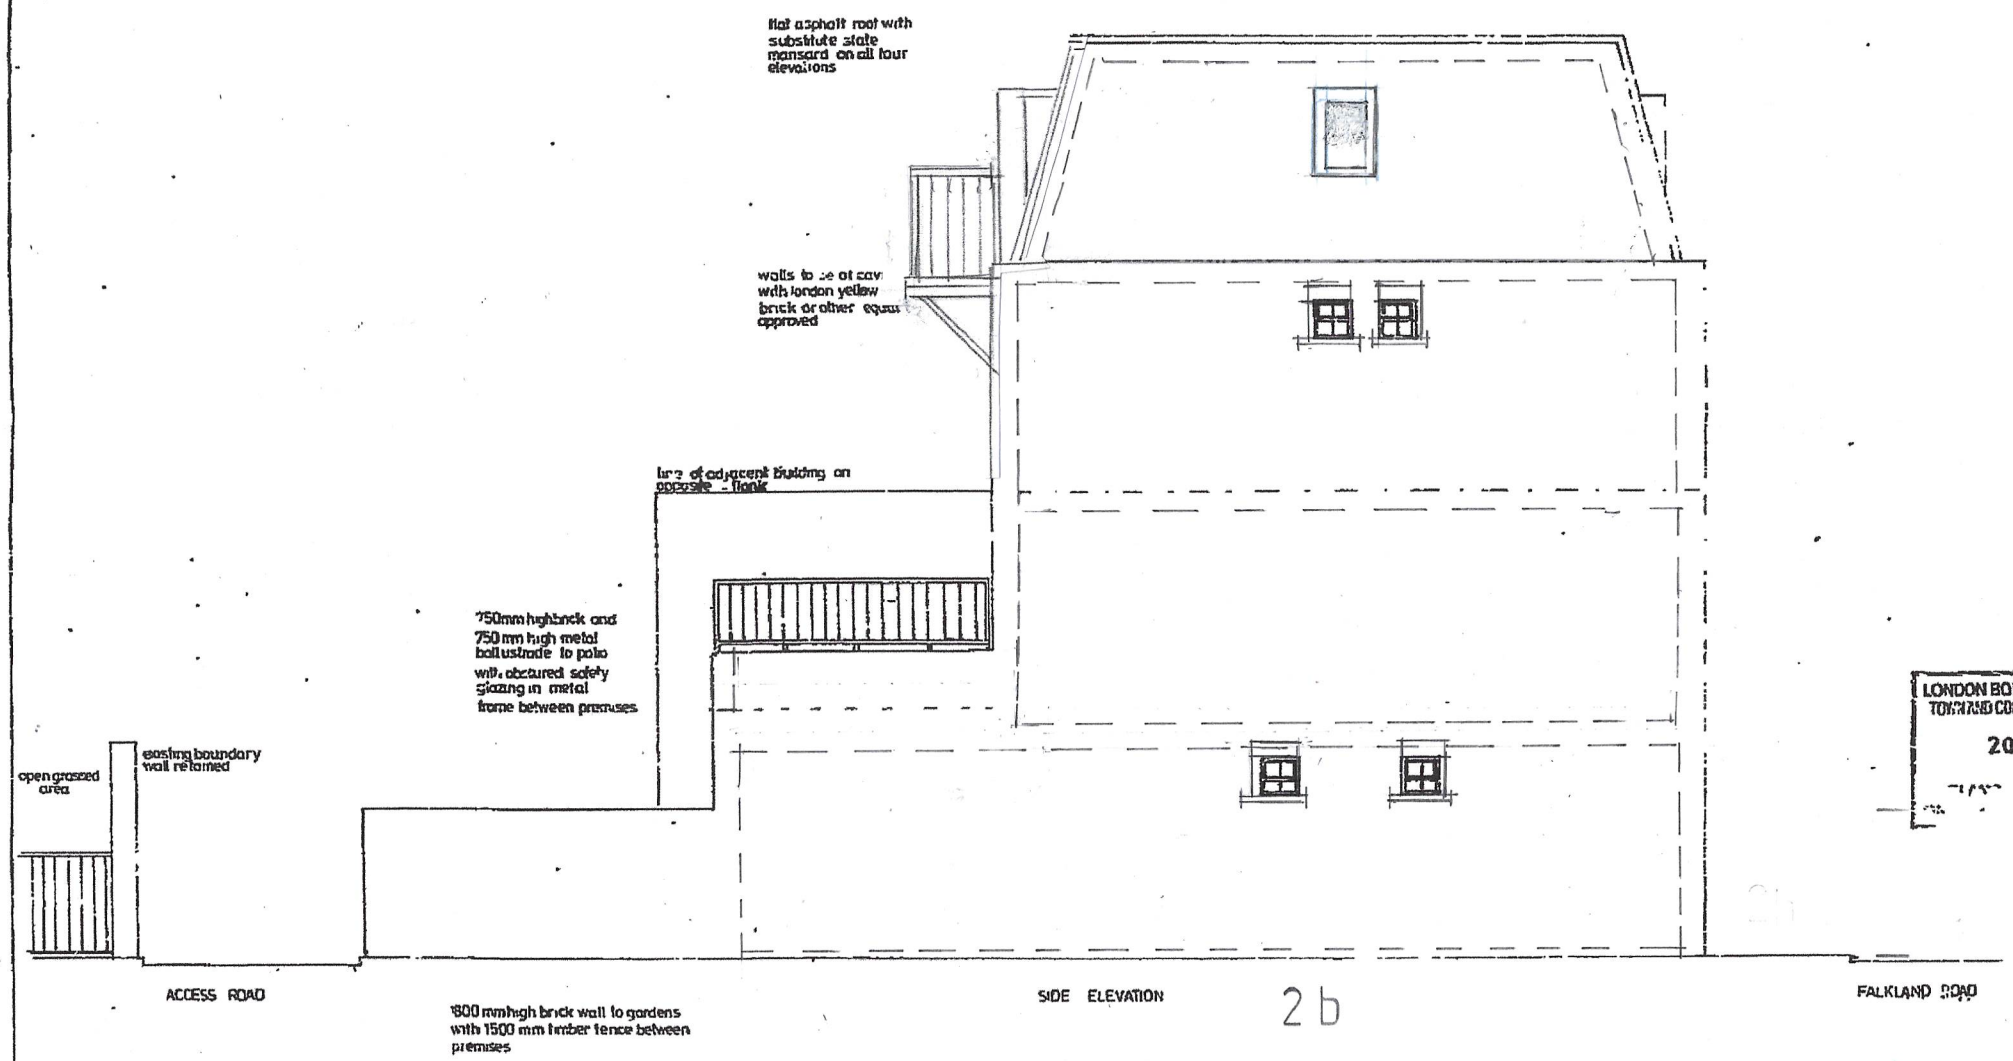

LONDON BOROUGH OF CAMDEN
TOWN AND COUNTRY PLANNING ACTS
20 SEP 1989

Record Drawing number 5 Revision B - Side Elevation @ Scale 1.100
2B Falkland Road, Kentish Town, London NW5 2PT.

TP 8802749

client	M SEABROOK Little Acorn Properties Ltd
job	FALKLAND HALL FALKLAND ROAD KENTISH TOWN NW5
title	PROPOSED SIDE ELEVATION
scale 1:50	date JUNE 1988
drawn by	drg no 88 101 12