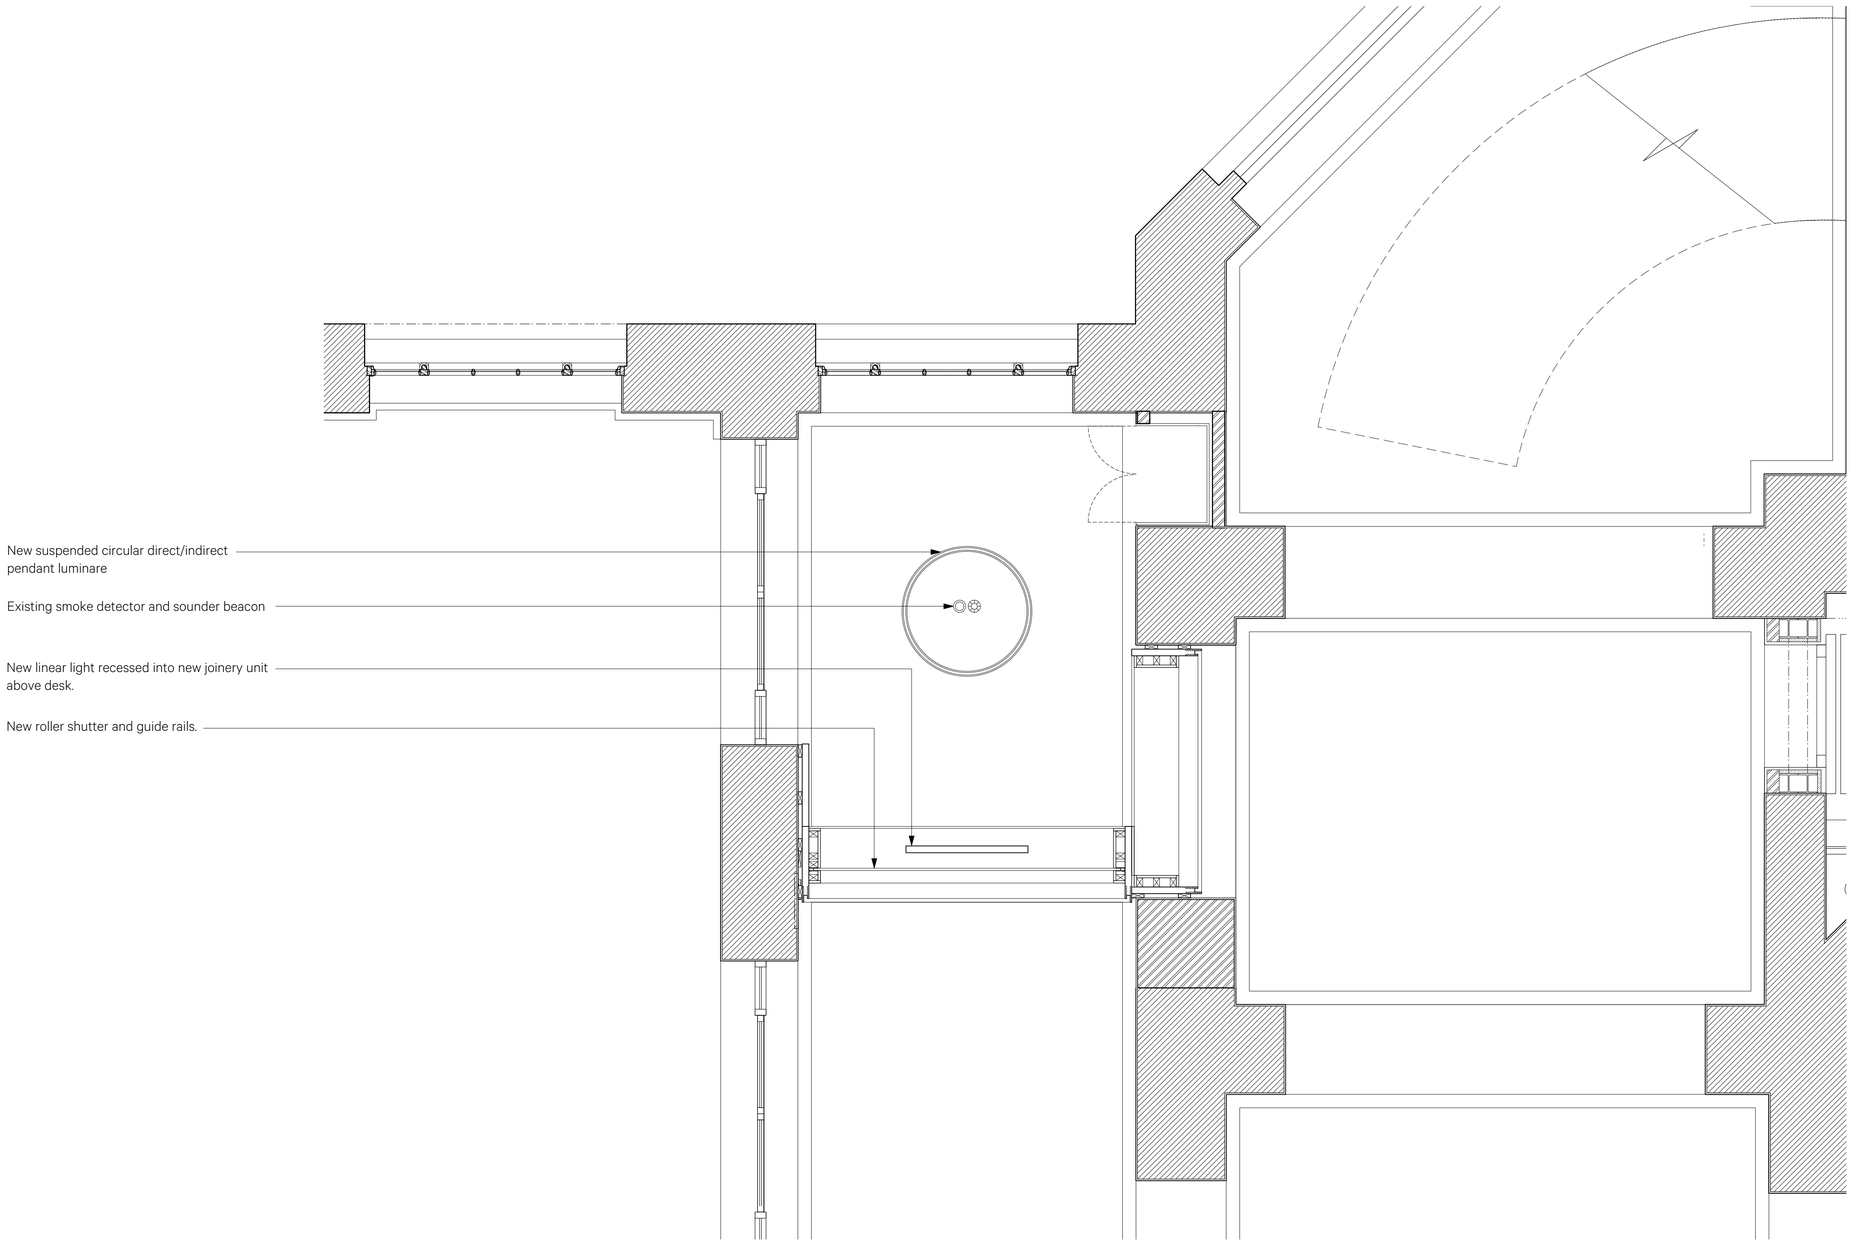

1 Proposed RCP
1:25 @ A1 / 1:50 @ A3

Date	Rev	By	Issue Notes
02/04/2025	P1	TB	Issue for Listed Building Consent

1:25
0 0.5 1 1.5 2m

NO DIMENSIONS ARE TO BE SCALED FROM THIS DRAWING. THE CONTRACTOR/MANUFACTURER IS RESPONSIBLE FOR CHECKING ALL DIMENSIONS AND QUERYING ANY DISCREPANCIES. THIS DRAWING IS THE PROPERTY OF BURWELL ARCHITECTS LTD. COPYRIGHT IS RESERVED BY THEM AND THE DRAWING IS ISSUED ON CONDITION THAT IT IS NOT COPIED, REPRODUCED, RETAINED OR DISCLOSED TO ANY UNAUTHORISED PERSON, EITHER WHOLLY OR IN PART, WITHOUT WRITTEN CONSENT.

Burwell Architects

Address
Unit 0.01 California Building
Deals Gateway
London SE13 7SB
020 8305 6010

info@burwellarchitects.com
www.burwellarchitects.com

Client
UCL

Project Title
Wilkins Building Library
Entrance

Sheet Title
Wilkins Building Library
Entrance - Proposed RCP

CAD File Name
997-GA Drawings.vwx

Checked By	Project No.
SP	997
Drawn By	**Scale**
TB	1:25
Date	**Sheet No.**
March 2025	997-P-0031
Revision	
P1	